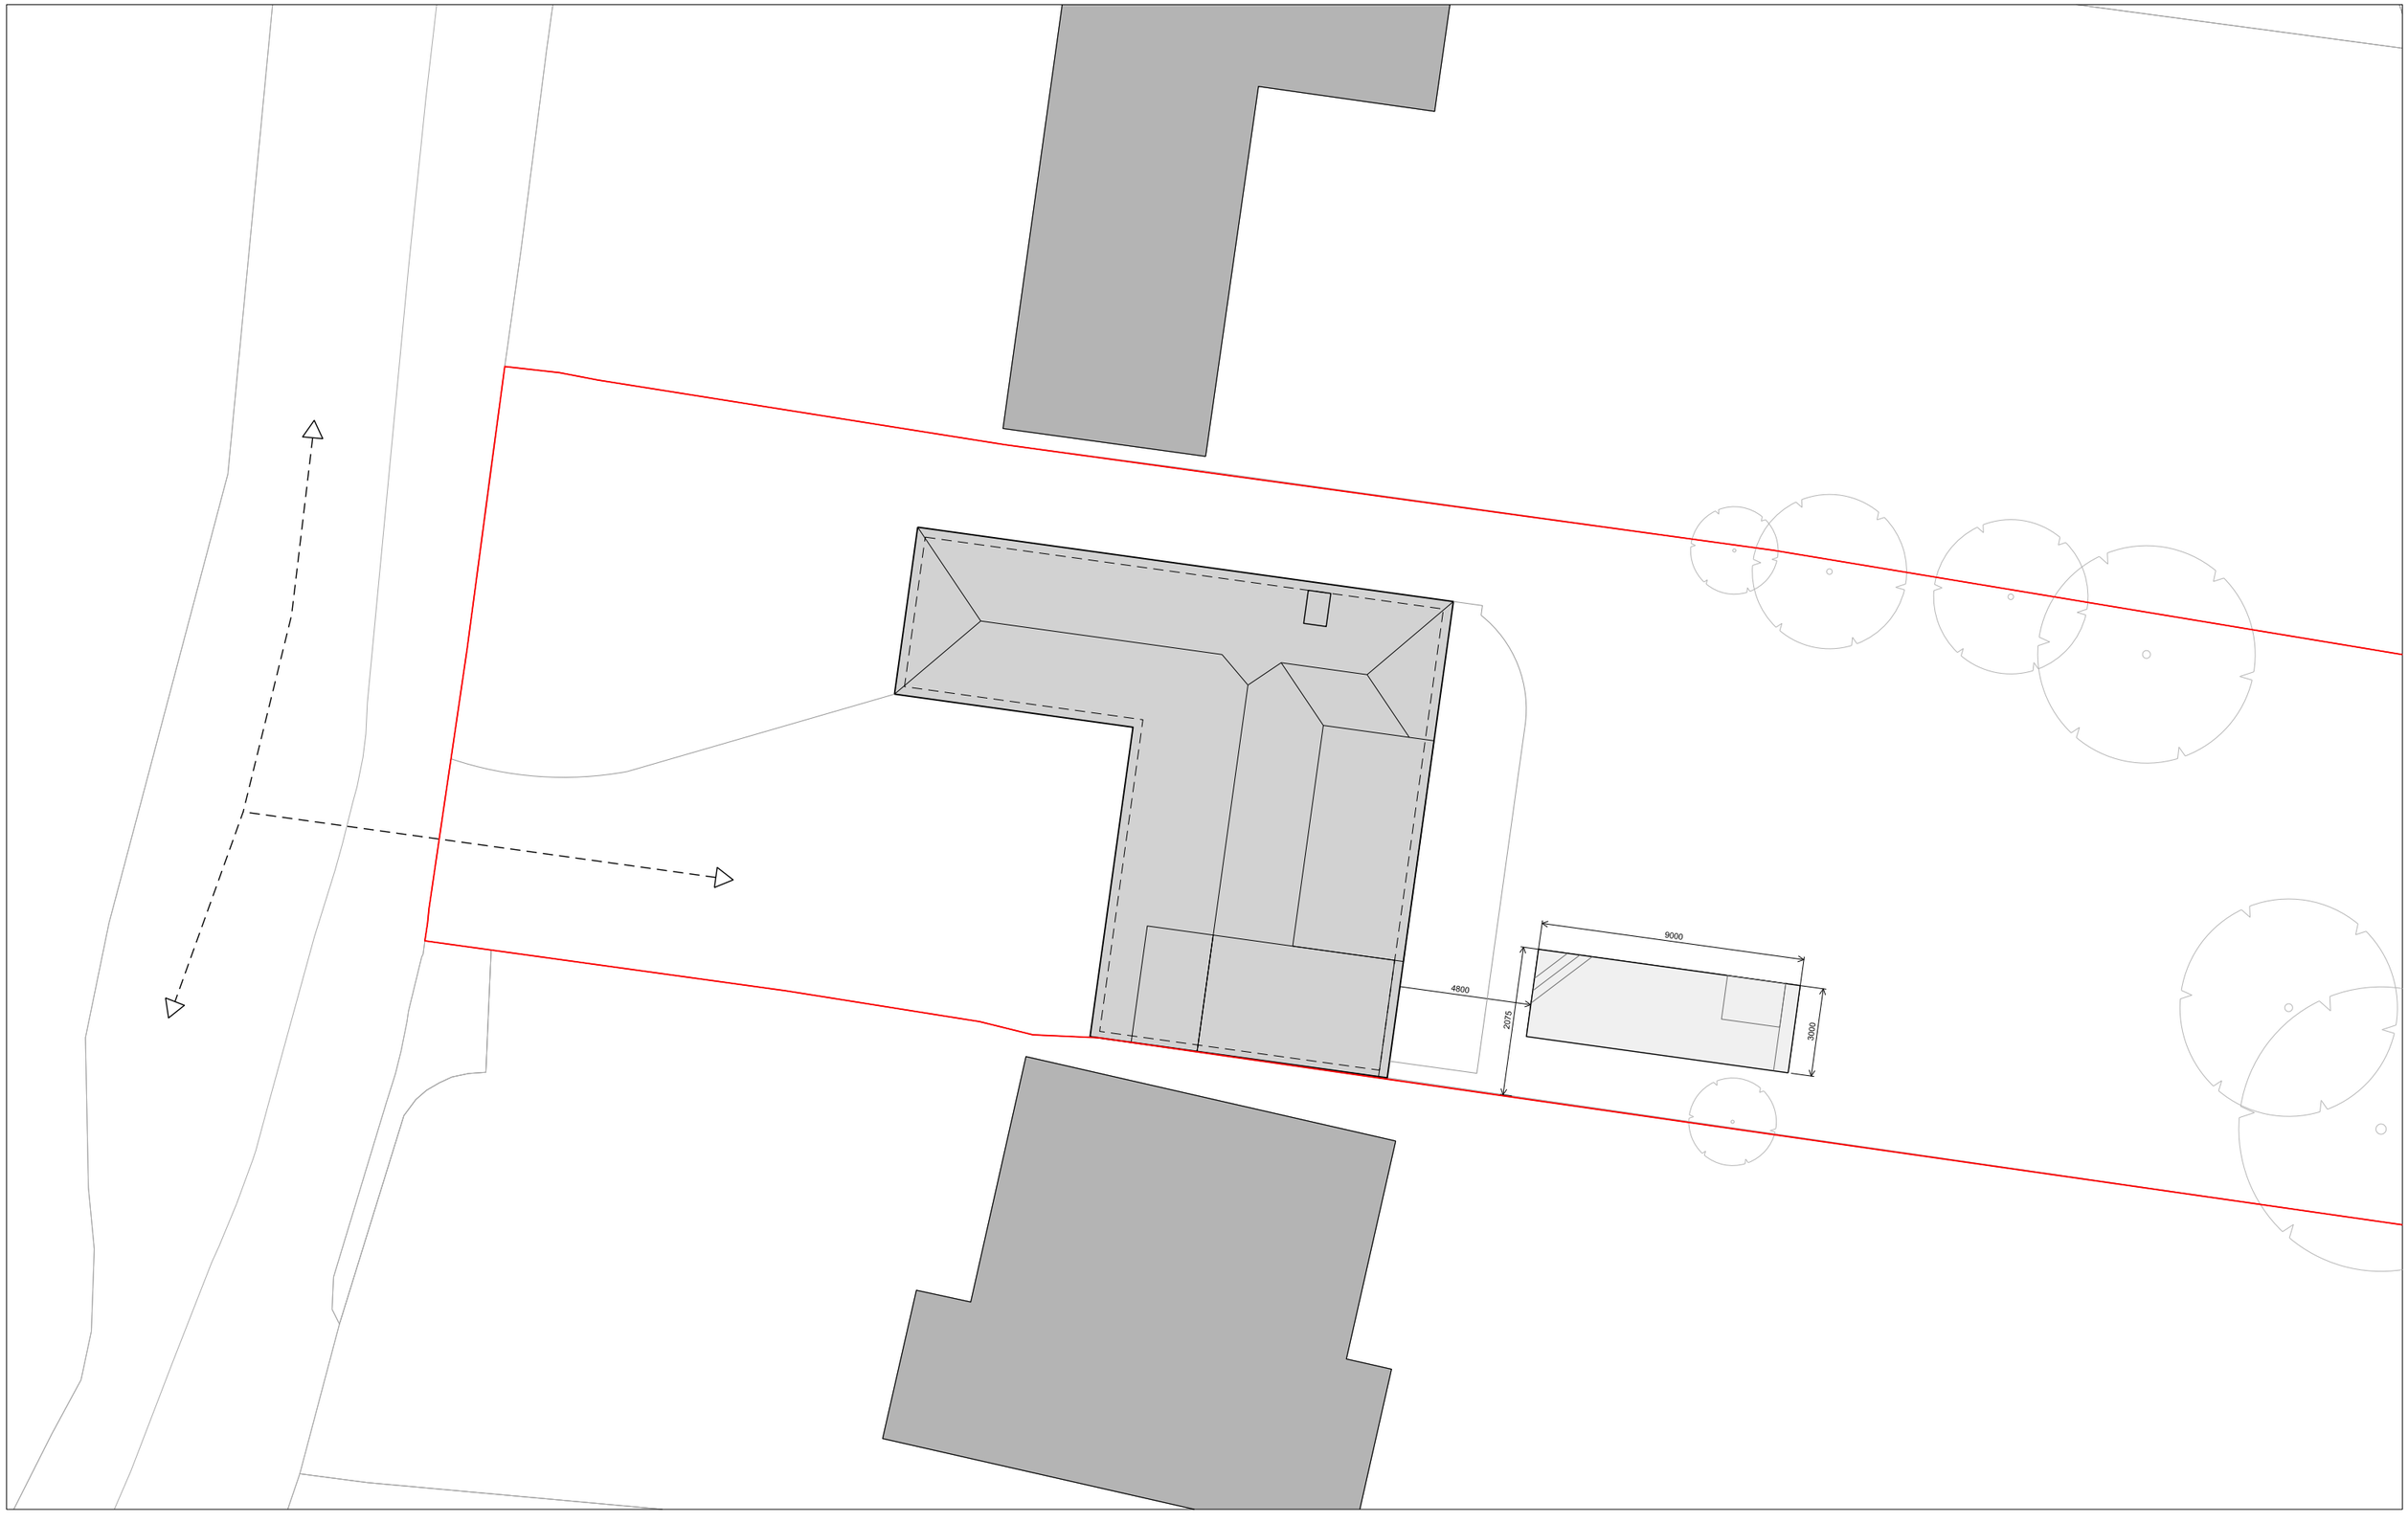

SPLASH ARCHITECTURE

Splash Architecture Ltd

157 Brighton Rd,
Godalming,
Surrey,
GU7 1PL

t: +44 (0)7402 796 725
e: dan.green@splasharchitecture.com
w: www.splasharchitecture.com
i: instagram.com/splash.architecture/

DISCLAIMERS
Responsibility is not accepted for errors made by others in scaling from this drawing. All construction information should be taken from figured dimensions only.
Any discrepancies in the specifications and drawings to be brought to the attention of the Architect.

Design copyright is the property of Splash Architecture Ltd and must not be copied without prior written consent.

Jacaranda
Site Boundary
Site size = 1,515sqm (0,151 hectares)

Dedoyaux Swimming Pool (3m x 3m x 1.2m flat bottom pool)

Existing Trees

Pedestrian access from public highway

XX.XX Key distances

Rev	Note	Date
P01	Issue for Information	04/12/2024

0 1m 2m 5m 10m

Job/Drawing No
1145-1-SPL-P-D-A-1810

Revision
P01

Jacaranda, Whitehall Drive, Crawley, RH11 0LP

Block Plan

Scale 1:200 @ A3
Date 03/12/2024
Drawn Splash Architecture
Stage Planning

Do not scale

All dimensions to be checked on site