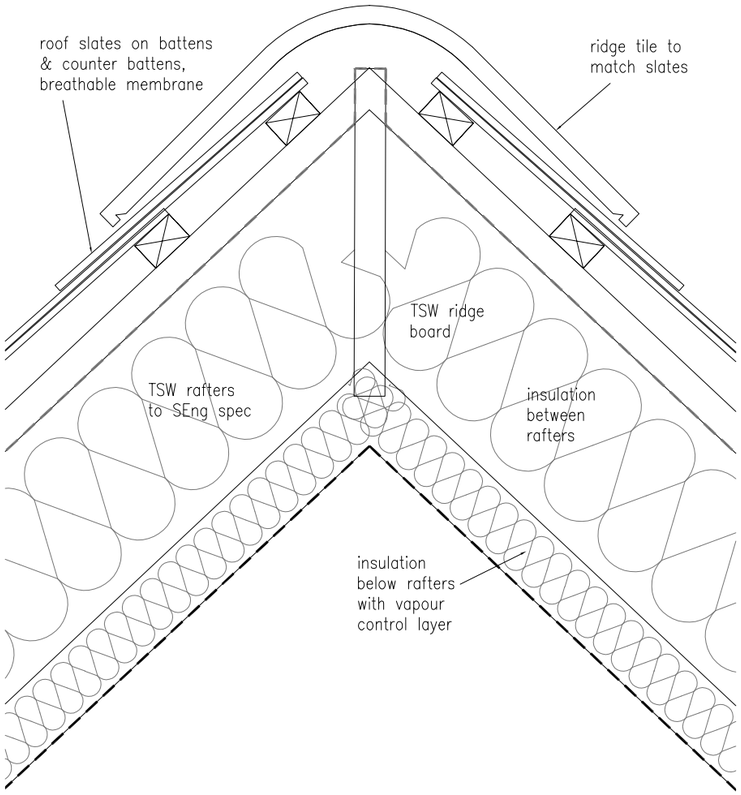

TYPICAL DETAIL - ROOF RIDGE

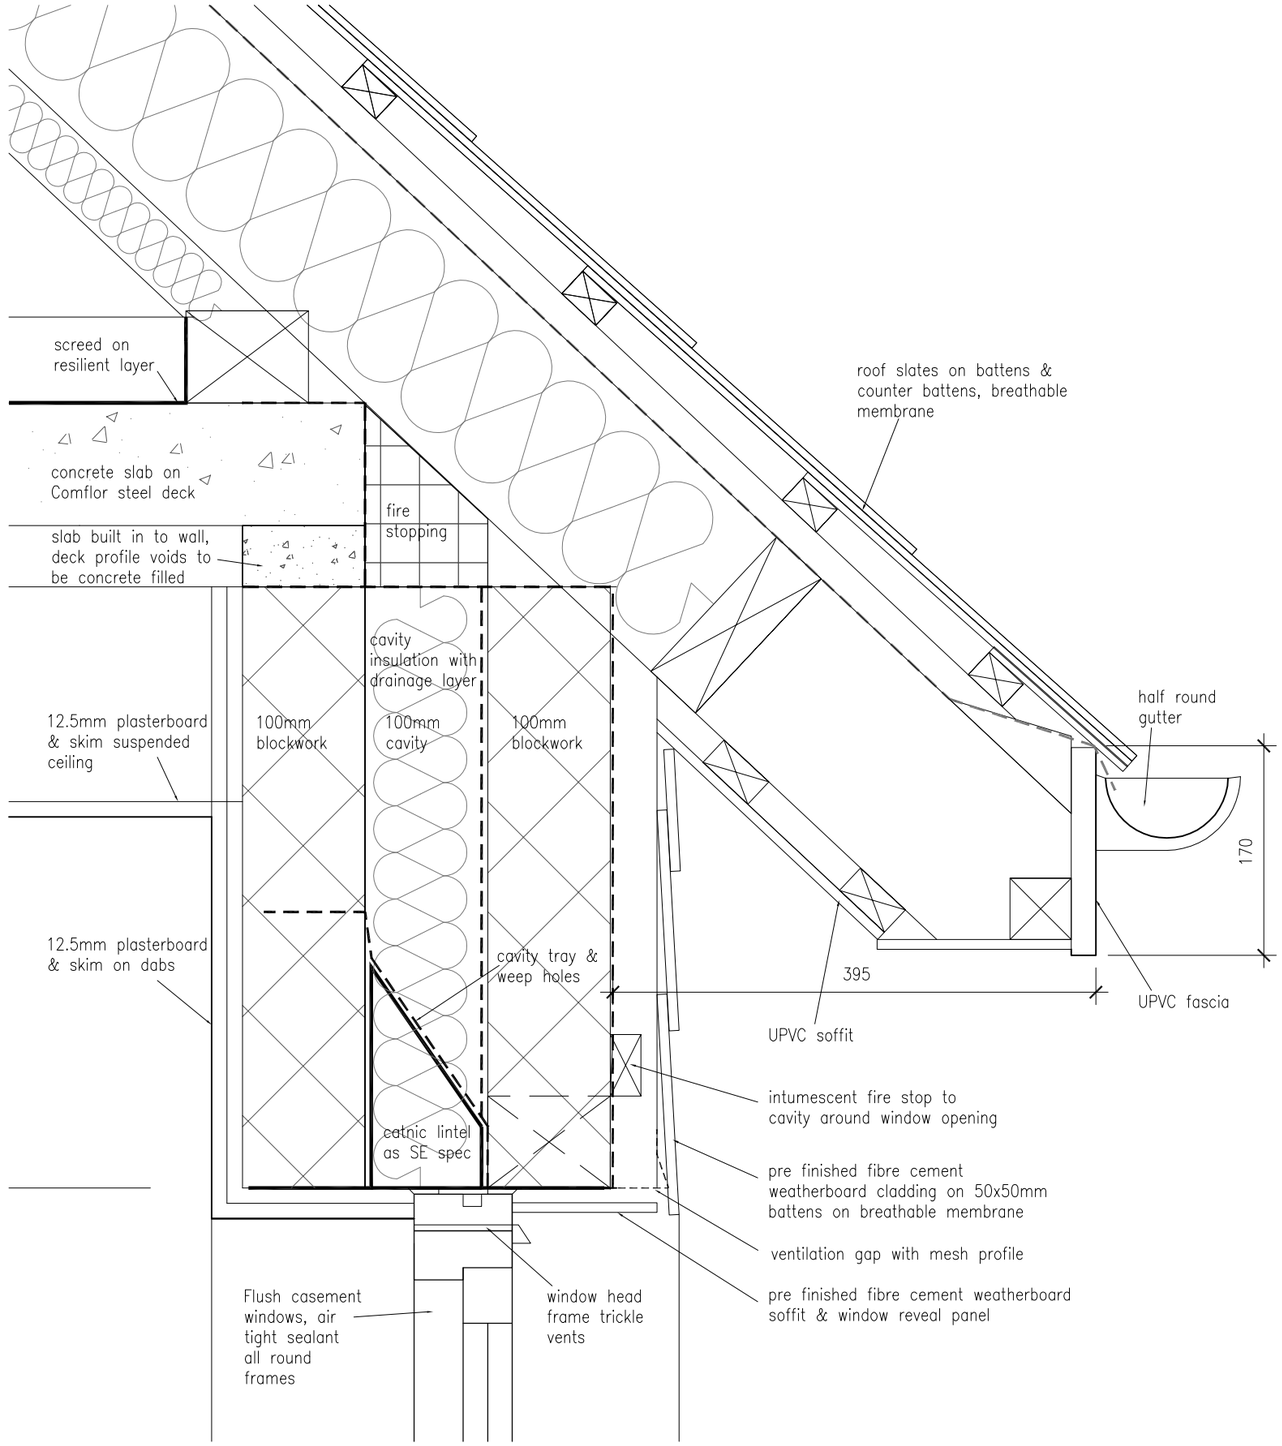

TYPICAL DETAIL - ROOF EAVES

0 0.5 1m

PRELIMINARY PRINT 26/10/23

NOTE: All details are indicative only. All dimensions are to be checked on site by contractors prior to commencement of works. Any discrepancies in drawings to be reported to Focus Consulting.

focus. CONSULTING
RICS
Focus Consulting
The Dock Hub
Wilbury Villas
Brighton & Hove
BN3 6AH
TEL - 01273 72 33 44
E-MAIL - brighton@focuscs.co.uk

client
PRIVATE

project
ELM GROVE LANE, STEYNING

title
TYPICAL DETAILS SHEET 1
RIDGE & EAVES

date	scale	drawn	checked	paper
OCT 2023	1/5			A3

job ref.	drawing no.	rev.
B3369/23	301	