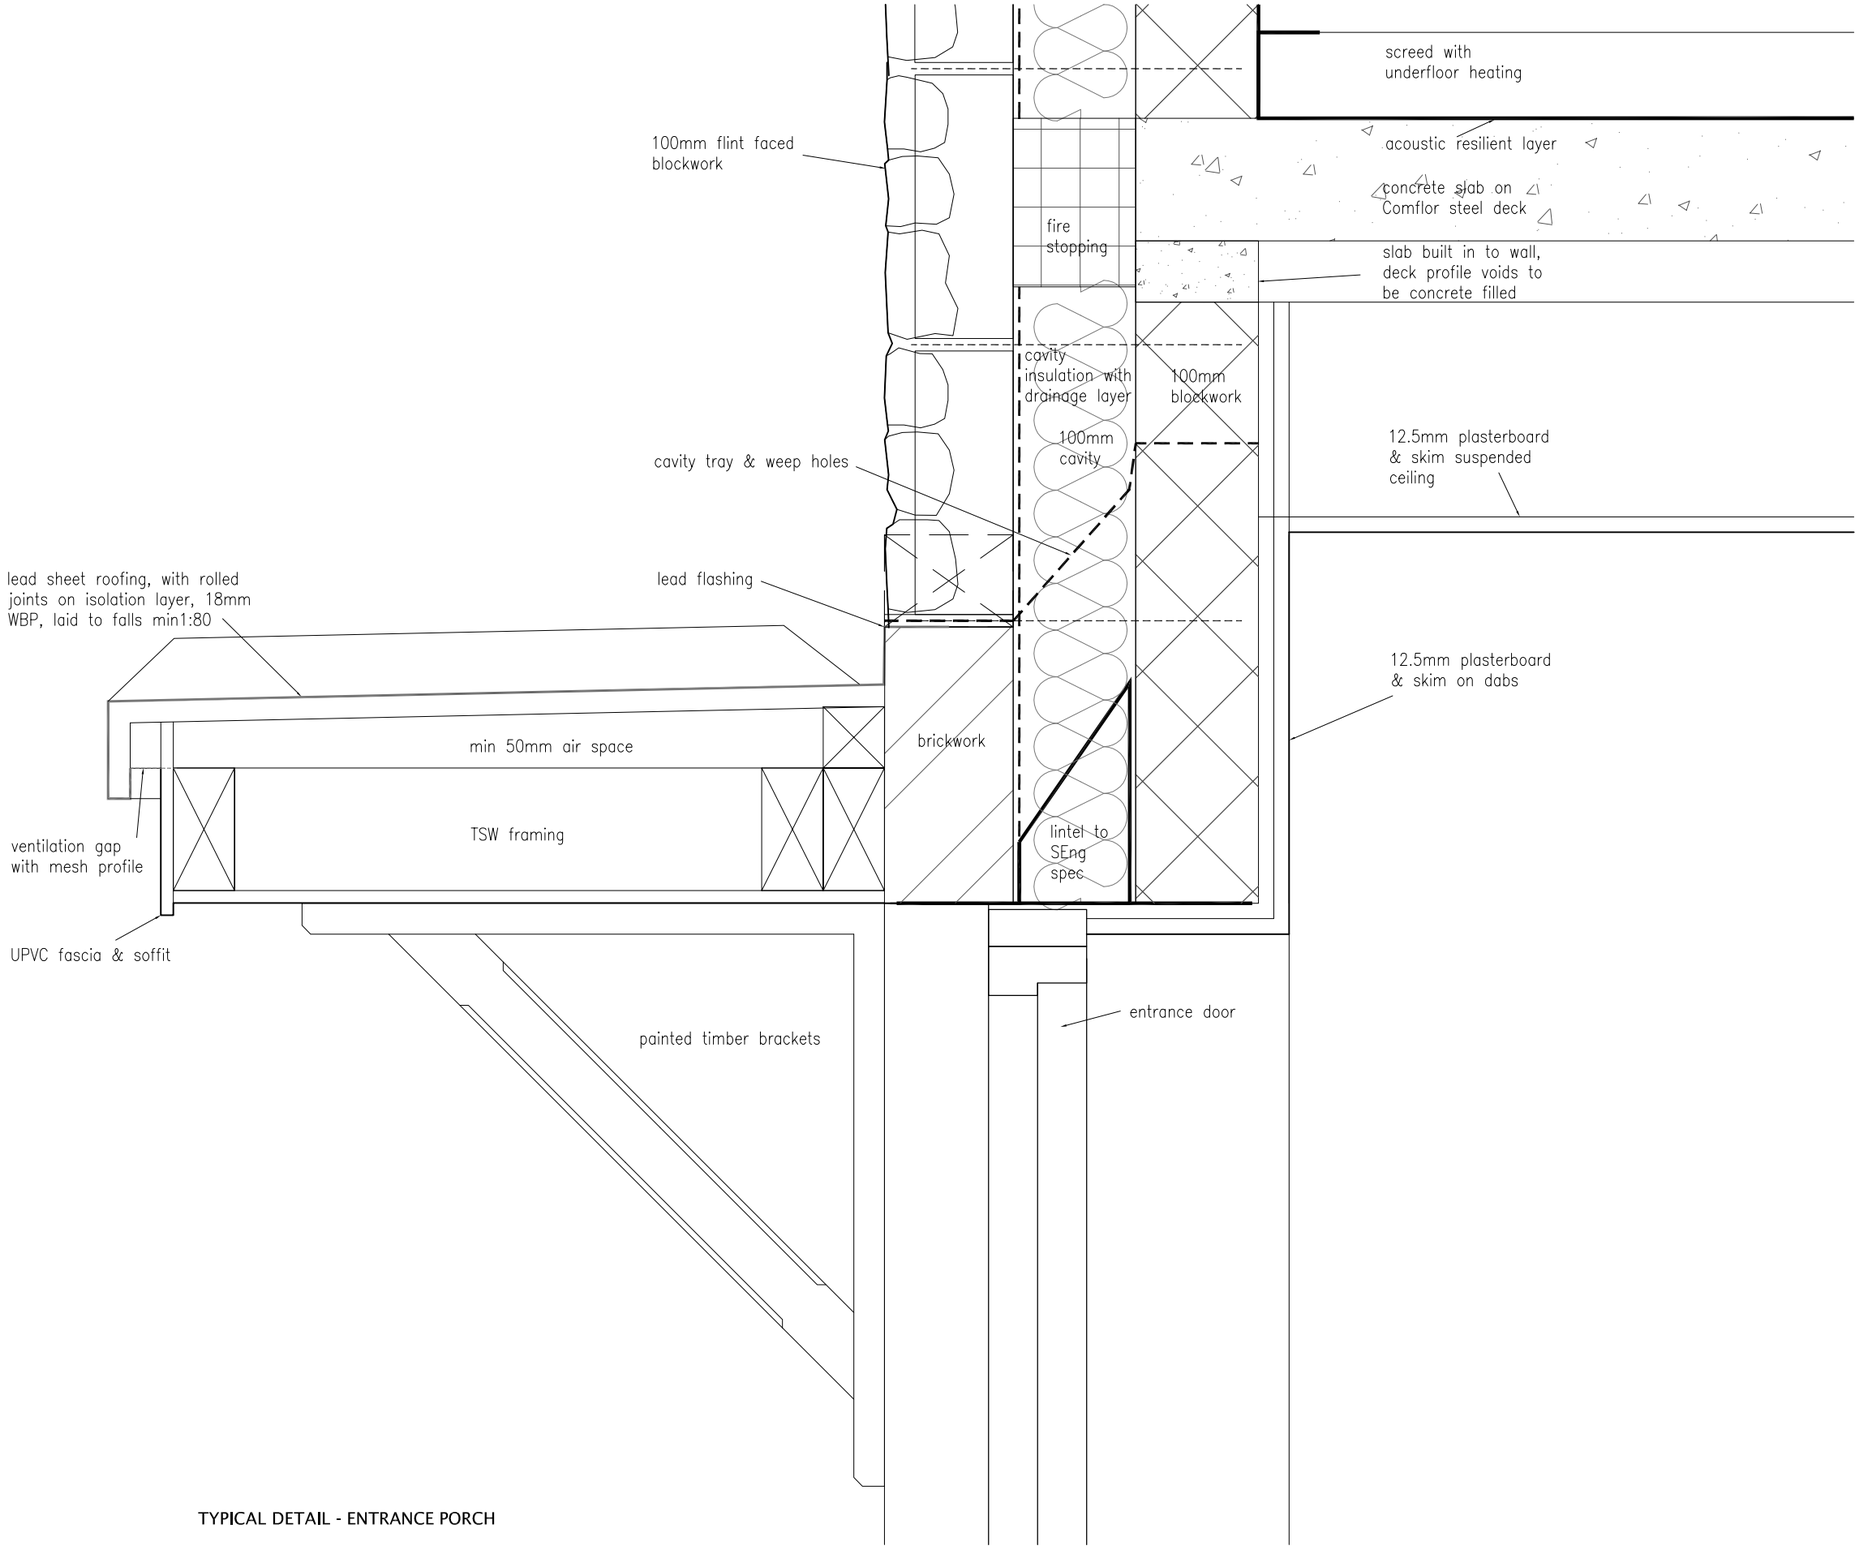

TYPICAL DETAIL - ENTRANCE PORCH

PRELIMINARY PRINT 26/10/23

NOTE: All details are indicative only. All dimensions are to be checked on site by contractors prior to commencement of works. Any discrepancies in drawings to be reported to Focus Consulting.

focus. CONSULTING
RICS

Focus Consulting
The Dock Hub
Wilbury Villas
Brighton & Hove
BN3 6AH

TEL - 01273 72 33 44

E-MAIL - brighton@focuscs.co.uk

client

PRIVATE

project

ELM GROVE LANE, STEYNING

title

TYPICAL DETAILS SHEET 4
ENTRANCE PORCH

date	scale	drawn	checked	paper
OCT 2023	1/5			A3

job ref.	drawing no.	rev.
B3369/23	304	