


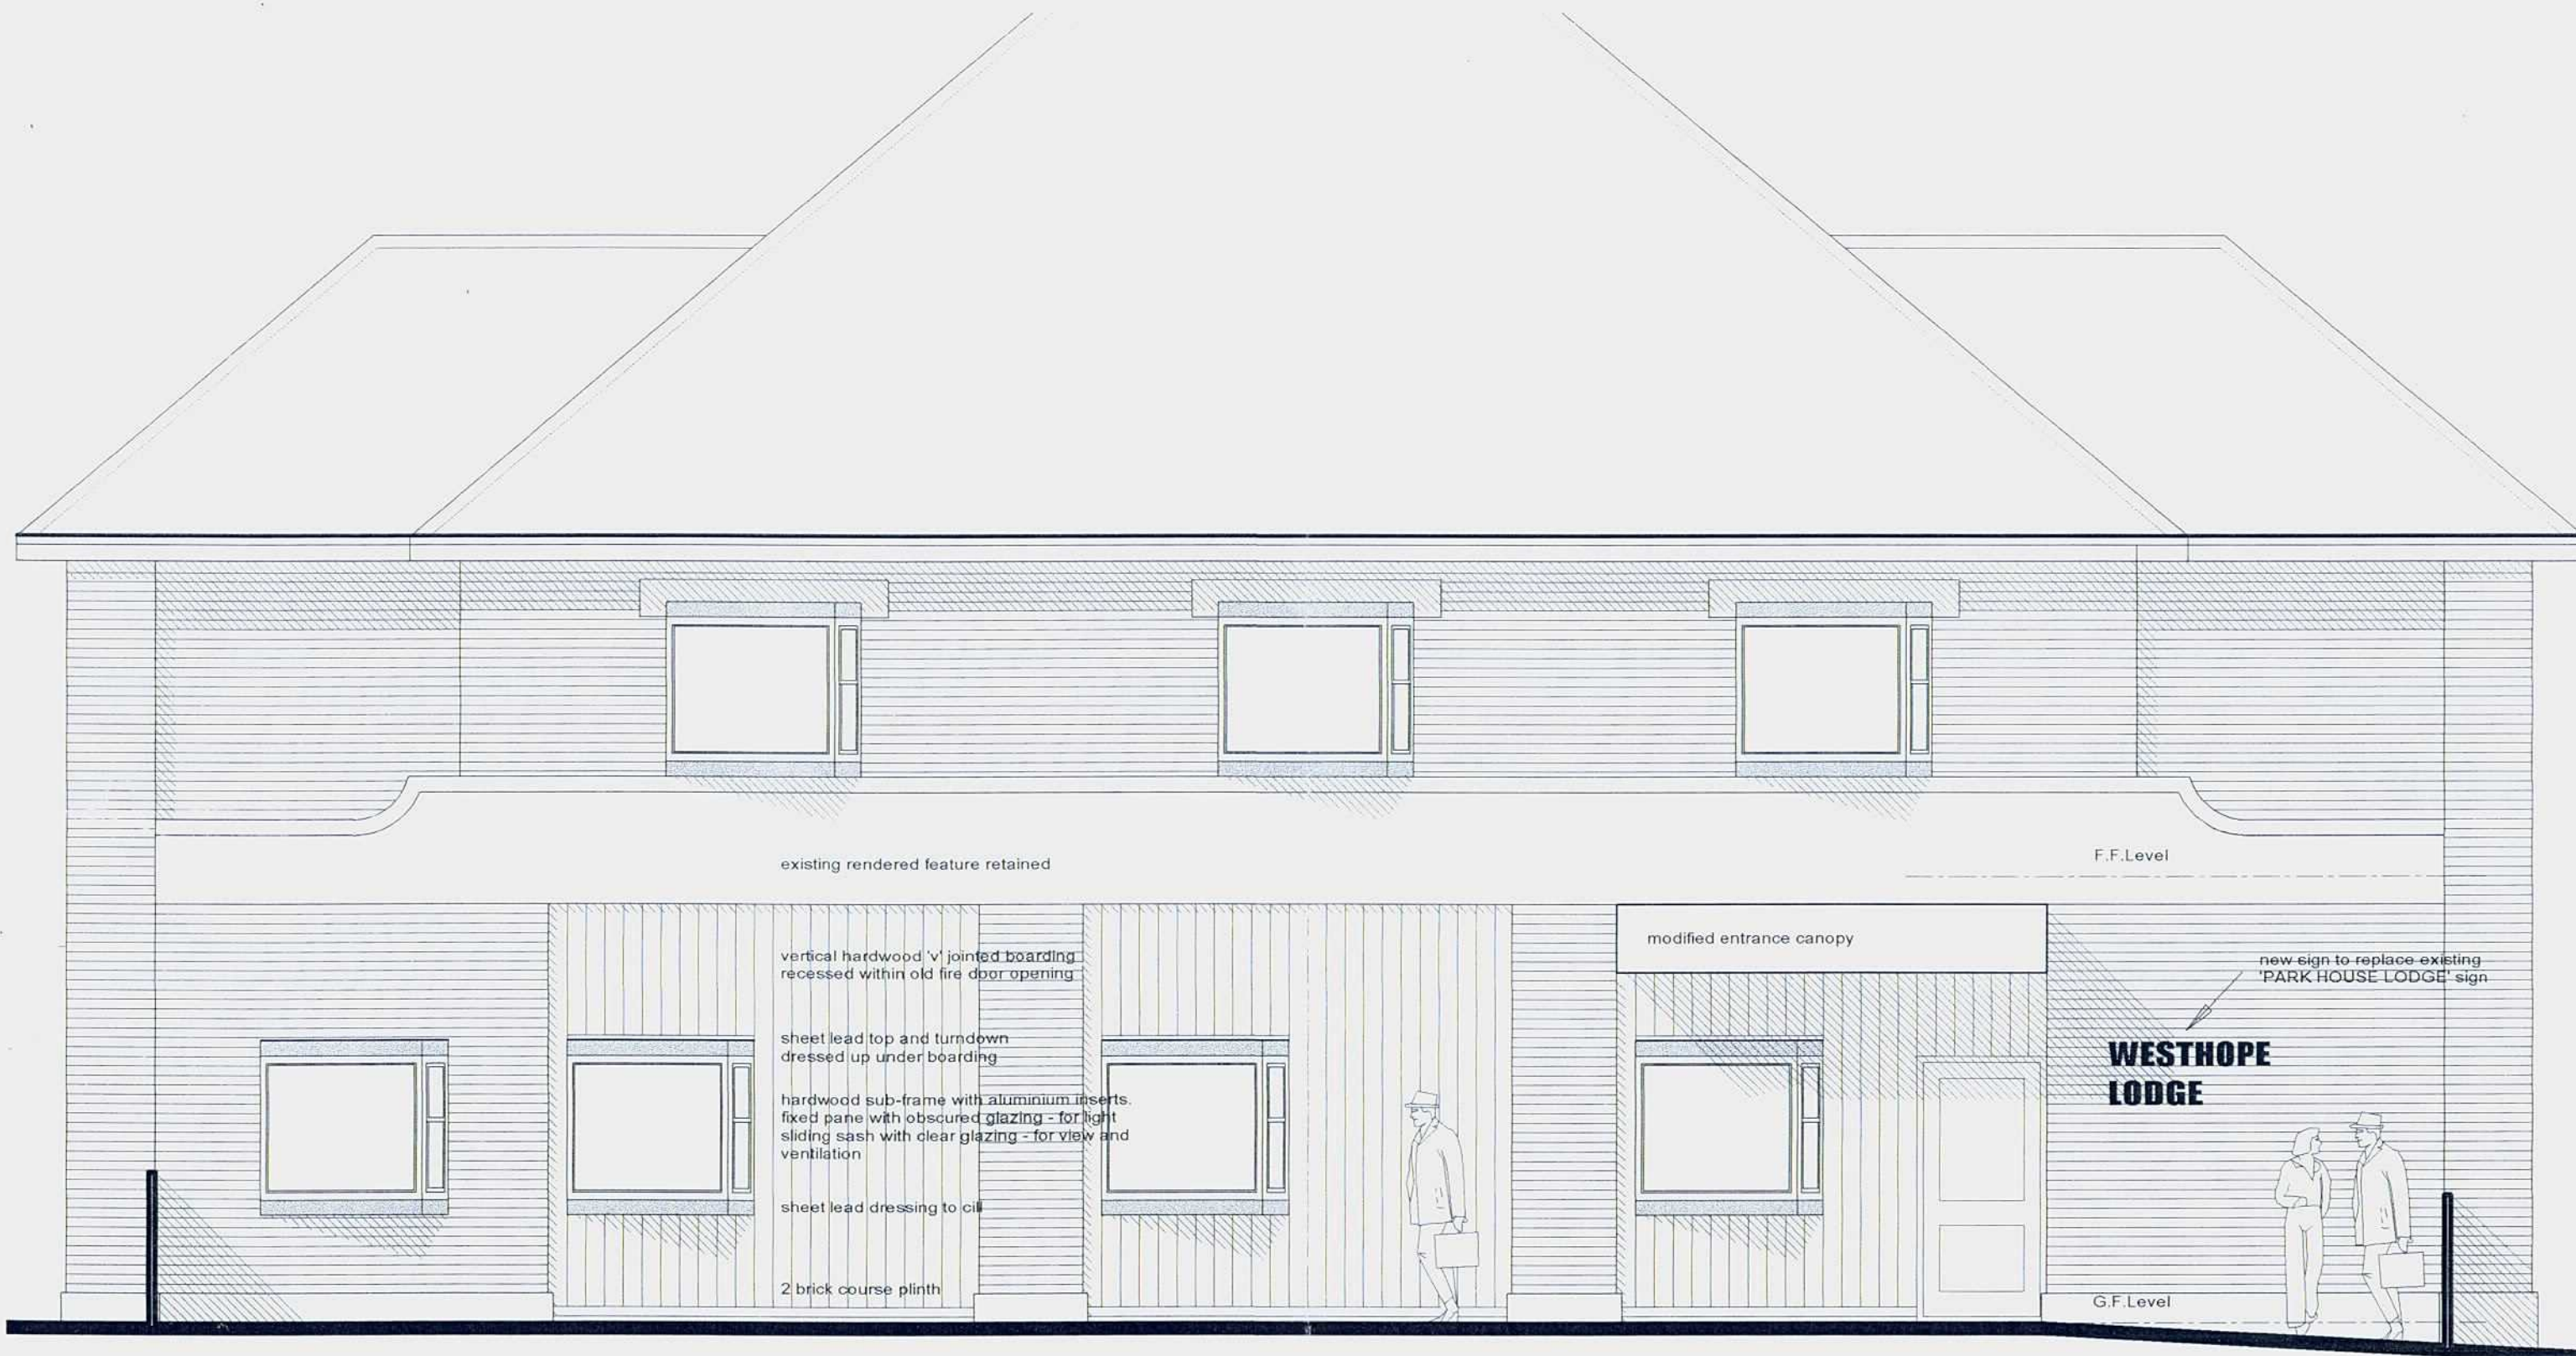

AMENDED

HARDSTAFF ASSOCIATES

155.10

Winterfold, Westerton, Chichester, West Sussex PO18 0PG
 Tele : 01243 773 485 E-mail : geoffhardstaff@btinternet.com

Development scheme

PARK HOUSE LODGE, HORSHAM

1:50 scale

EAST ELEVATION

DC/10/0915

HDC

30 JUN 2010

RECEIVED