


Material information to discharge Condition 7 relating to planning permission DC/23/2021

Cattlestone Farm, Harbolets Road, West Chiltington, West Sussex, RH20 2LG

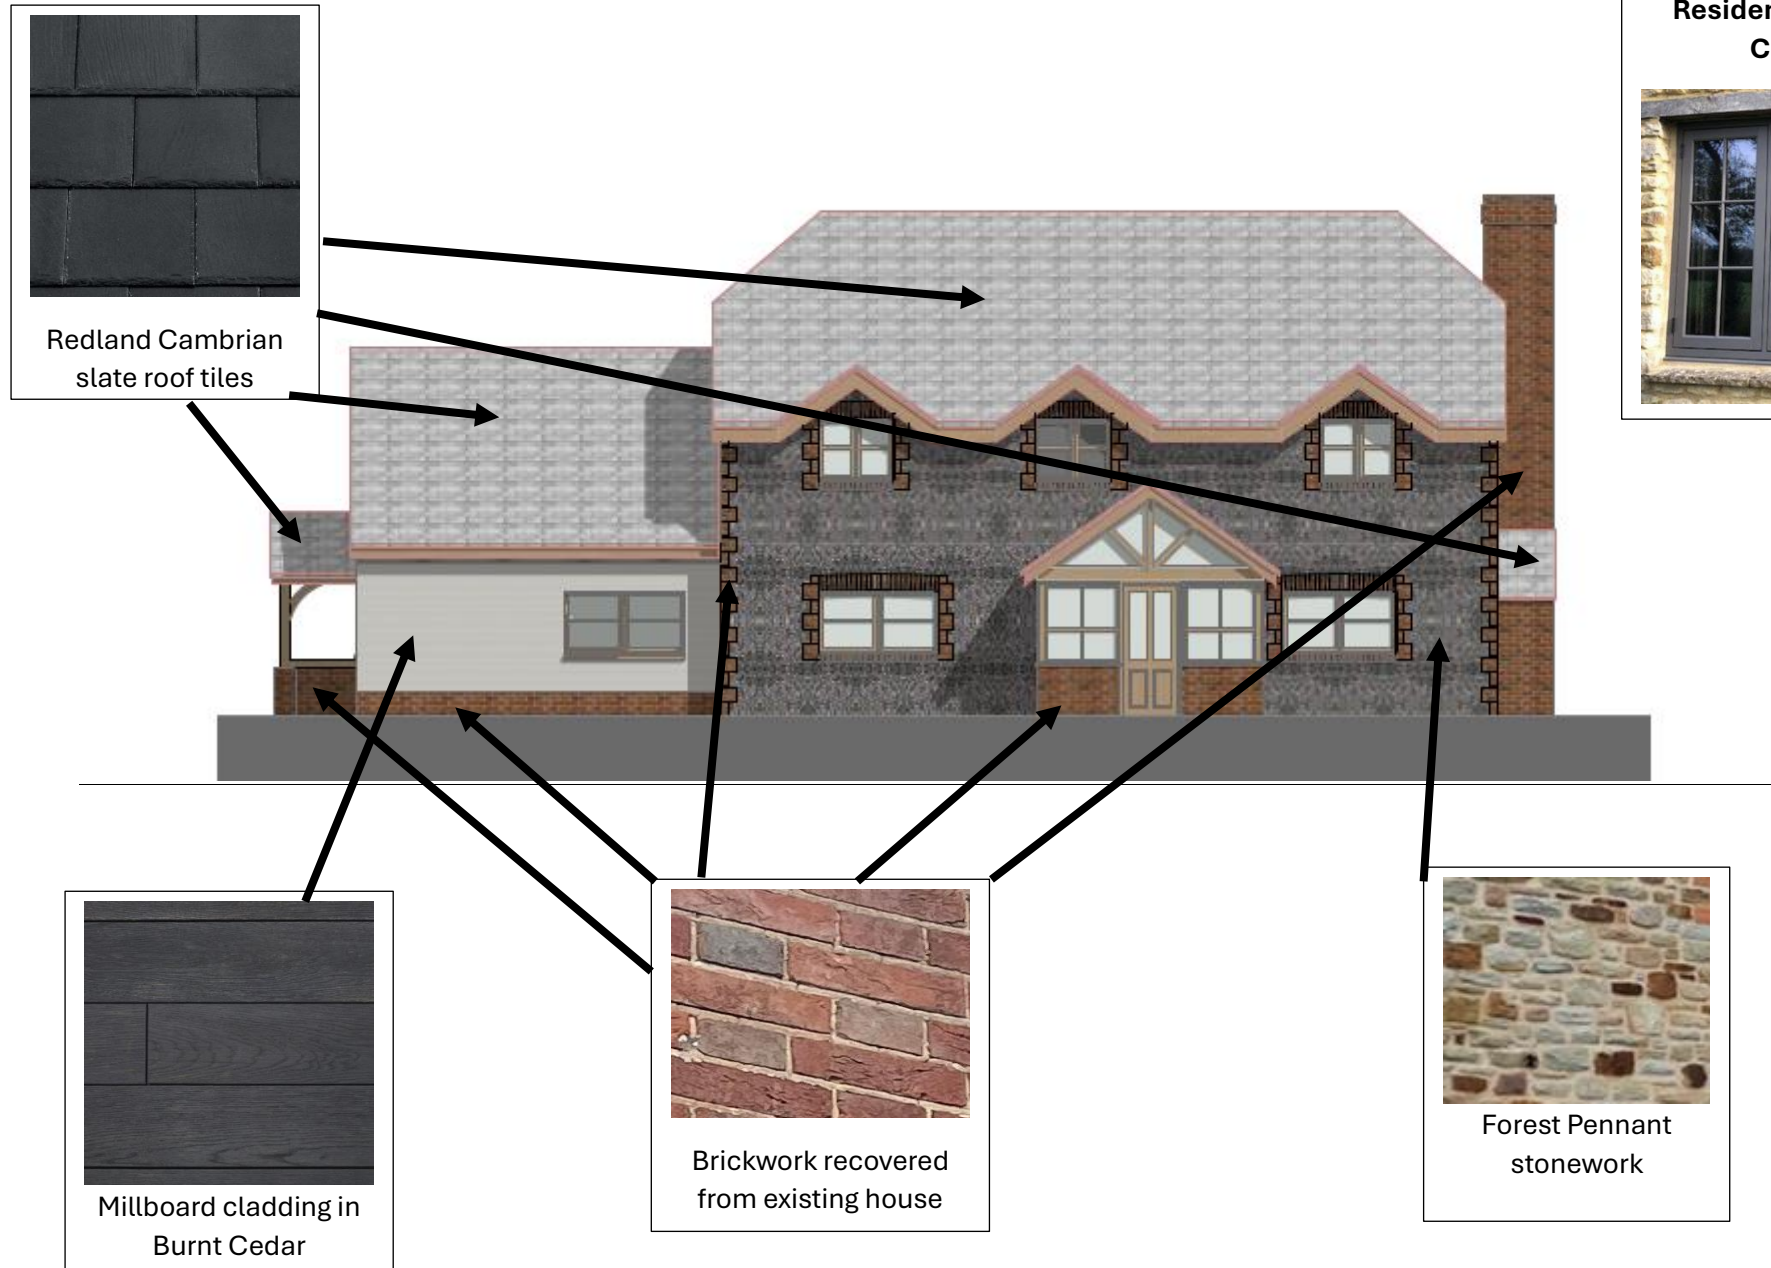

**Residence 9 windows in
Corse Lawn**

