


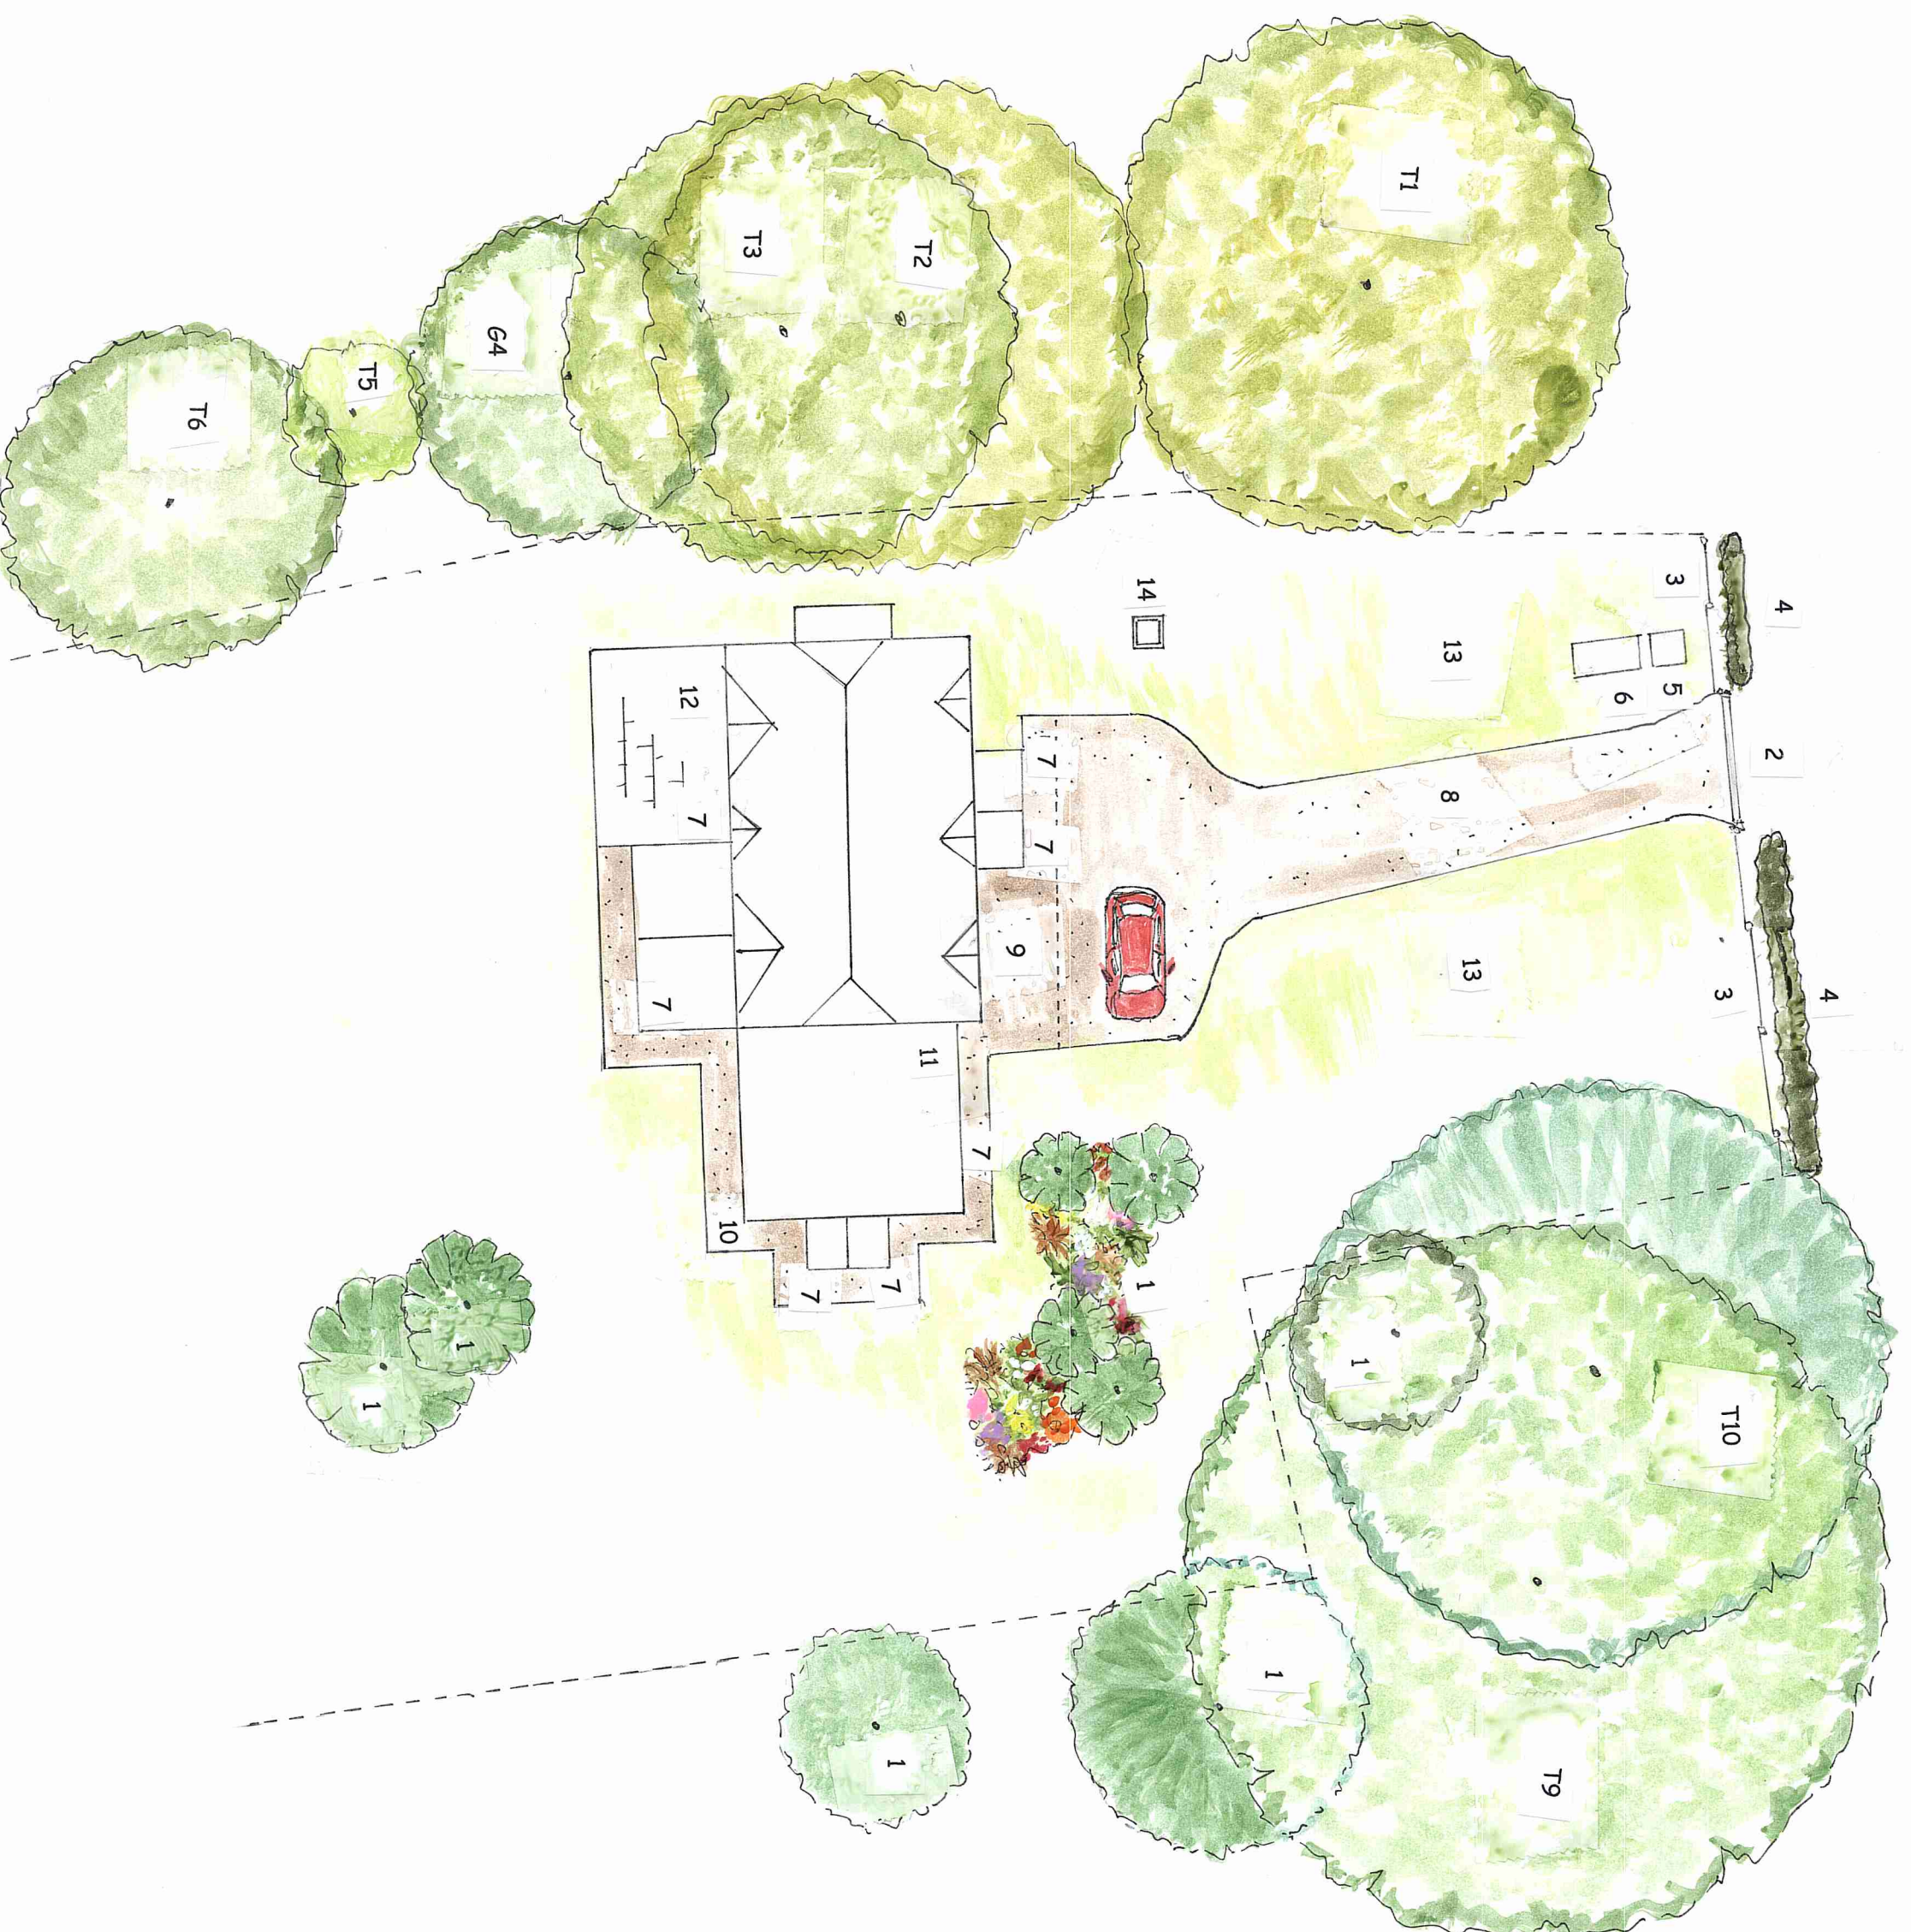

KEY:

1. Existing shrubs and trees.
2. Wooden 5 bar entrance gate.
3. Split chestnut post and rail fence.
4. Native hedging, including Hawthorn, Field Maple, Hazel, Spindle and Holly.
5. Bin storage area.
6. Bicycle shed.
7. Outdoor light
8. Driveway with permeable natural gravel surface and concrete path edging.
9. Wheelchair access area, Geogrid mesh and natural gravel.
10. Path with permeable natural gravel surface and concrete path edging.
11. Electric car charging point.
12. Town and Country paving.
13. Lawn.
14. Existing well.

Garden of: Alan and Donna Dougharty

Cattlestone Farm
Harbolets Road
West Chiltington
RH20 2LG

Drawn by: JD January 2026

Scale: 1 : 200

