


Exposed roof structure, with underside of tiles visible above.

Raised concrete floor of southern end of main volume.



Ground and high level windows, evidencing previous loft.

Internally, brick walls painted white.

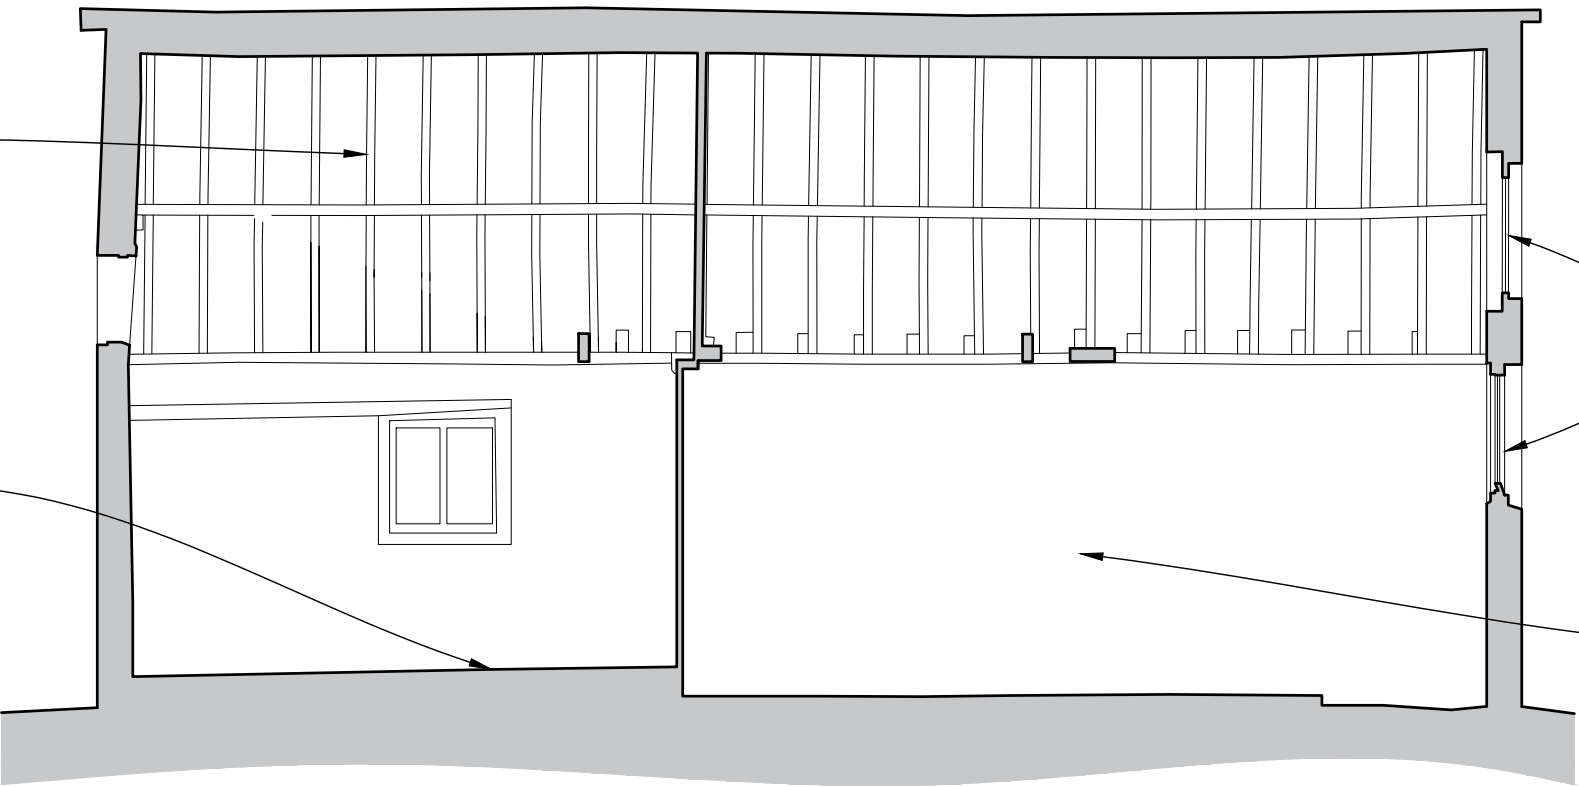

1 Section A-A
Existing 1:50

0 0.5 1.0 2.0 3.0 4.0 5.0
Scale in metres

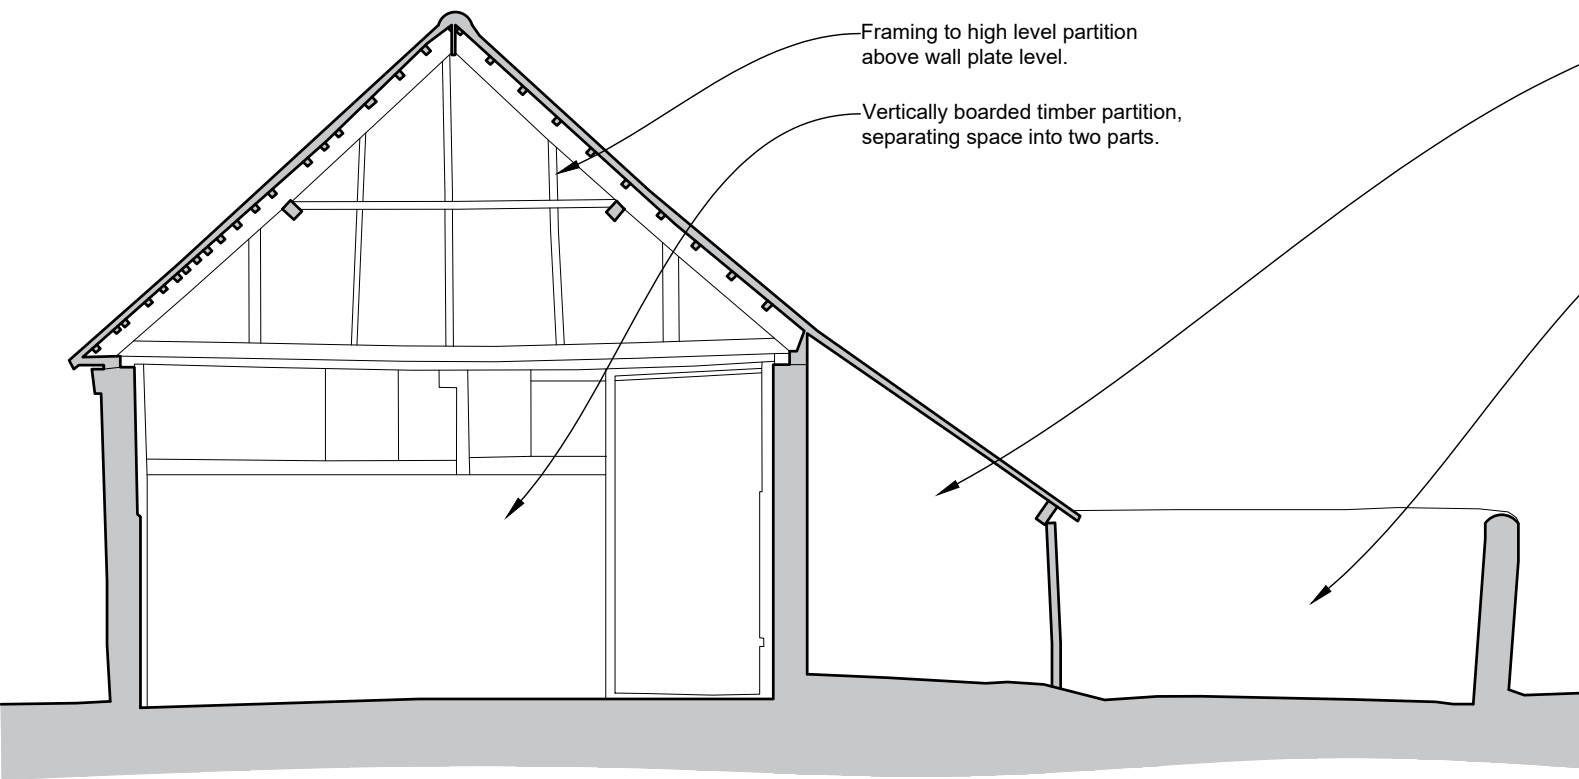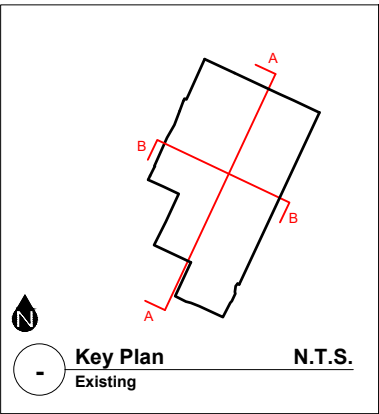

2 Section B-B
Existing 1:50

Framing to high level partition above wall plate level.

Vertically boarded timber partition, separating space into two parts.

Low level shelter shed space below catside roof.

Low walls of livestock enclosure.

15/05/2025 Pre-Application Documentation. JKC HEC			
Rev.	Date	Notes	Drawn Checked

CEROWSKI ARCHITECTS
East Grinstead, West Sussex
tel. 07495 980 757 jonathan@cerowski.co.uk

Client:
Jon Hazel

Project:
Harwoods
West End Lane, Henfield, BN5 9RF

Drawing:
Existing
Sections

Scale 1:50@A3	Drawn By JKC	Checked By HEC	Issued For Pre-App Advice
Drawing No.	Revision		

HRHN 030 /