



01 ELEVATION A
SCALE: 1:50

02 ELEVATION B
SCALE: 1:50

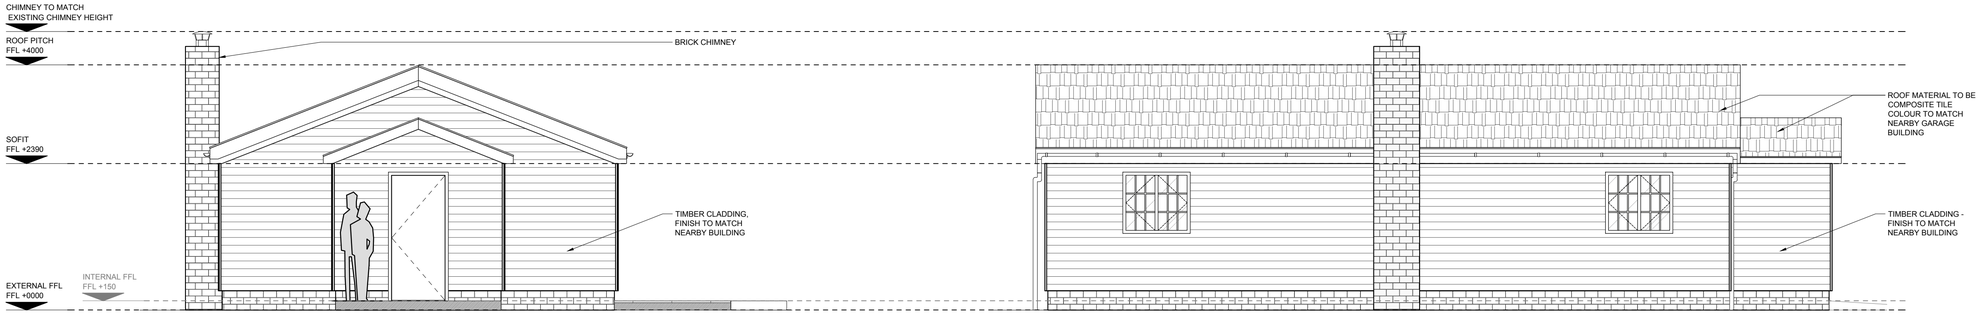

03 ELEVATION C
SCALE: 1:50

04 ELEVATION D
SCALE: 1:50

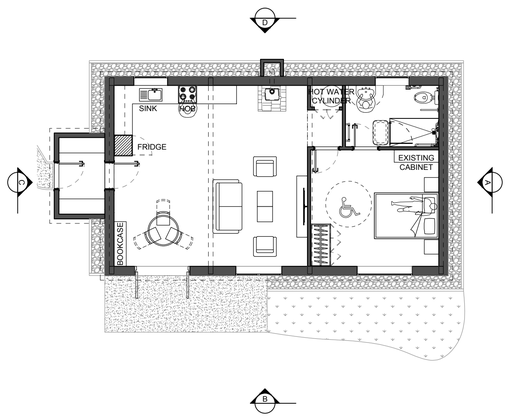

05 PROPOSED PLAN
SCALE: 1:100

1:50
1m 0 1m 2m 3m 4m 5m

N

NOTE: DESIGN INTENT ONLY. NOT TO BE USED AS CONSTRUCTION DRAWINGS. ALL DIMENSIONS TO BE CHECKED ON SITE PRIOR TO CONSTRUCTION.

PRELIMINIARY ISSUE

REVISIONS

DATE (DD / MM / YY)	REVISION	DESCRIPTION / COMMENT
05/09/24	/	PRELIMINARY ISSUE
--	--	--
--	--	--
--	--	--
--	--	--
--	--	--
--	--	--
--	--	--
--	--	--
--	--	--
--	--	--
--	--	--
--	--	--

HAMMER HILL HOUSE
HAMMERPOND ROAD
PLUMMERS PLAIN
HORSHAM
RH13 6PE

WHAT3WORDS:
LIGHTENS.GLORY.RECKON

010
HAMMER HILL CHALET

ELEVATIONS
GROUND FLOOR

SCALE	PAGE	CHECKED BY	DRAWN BY	DATE
1:50@A1	01 OF 01	JAL	JAL	05/09/24

DRAWING NUMBER: 010_SJ_HC_EL_00_00

REV /