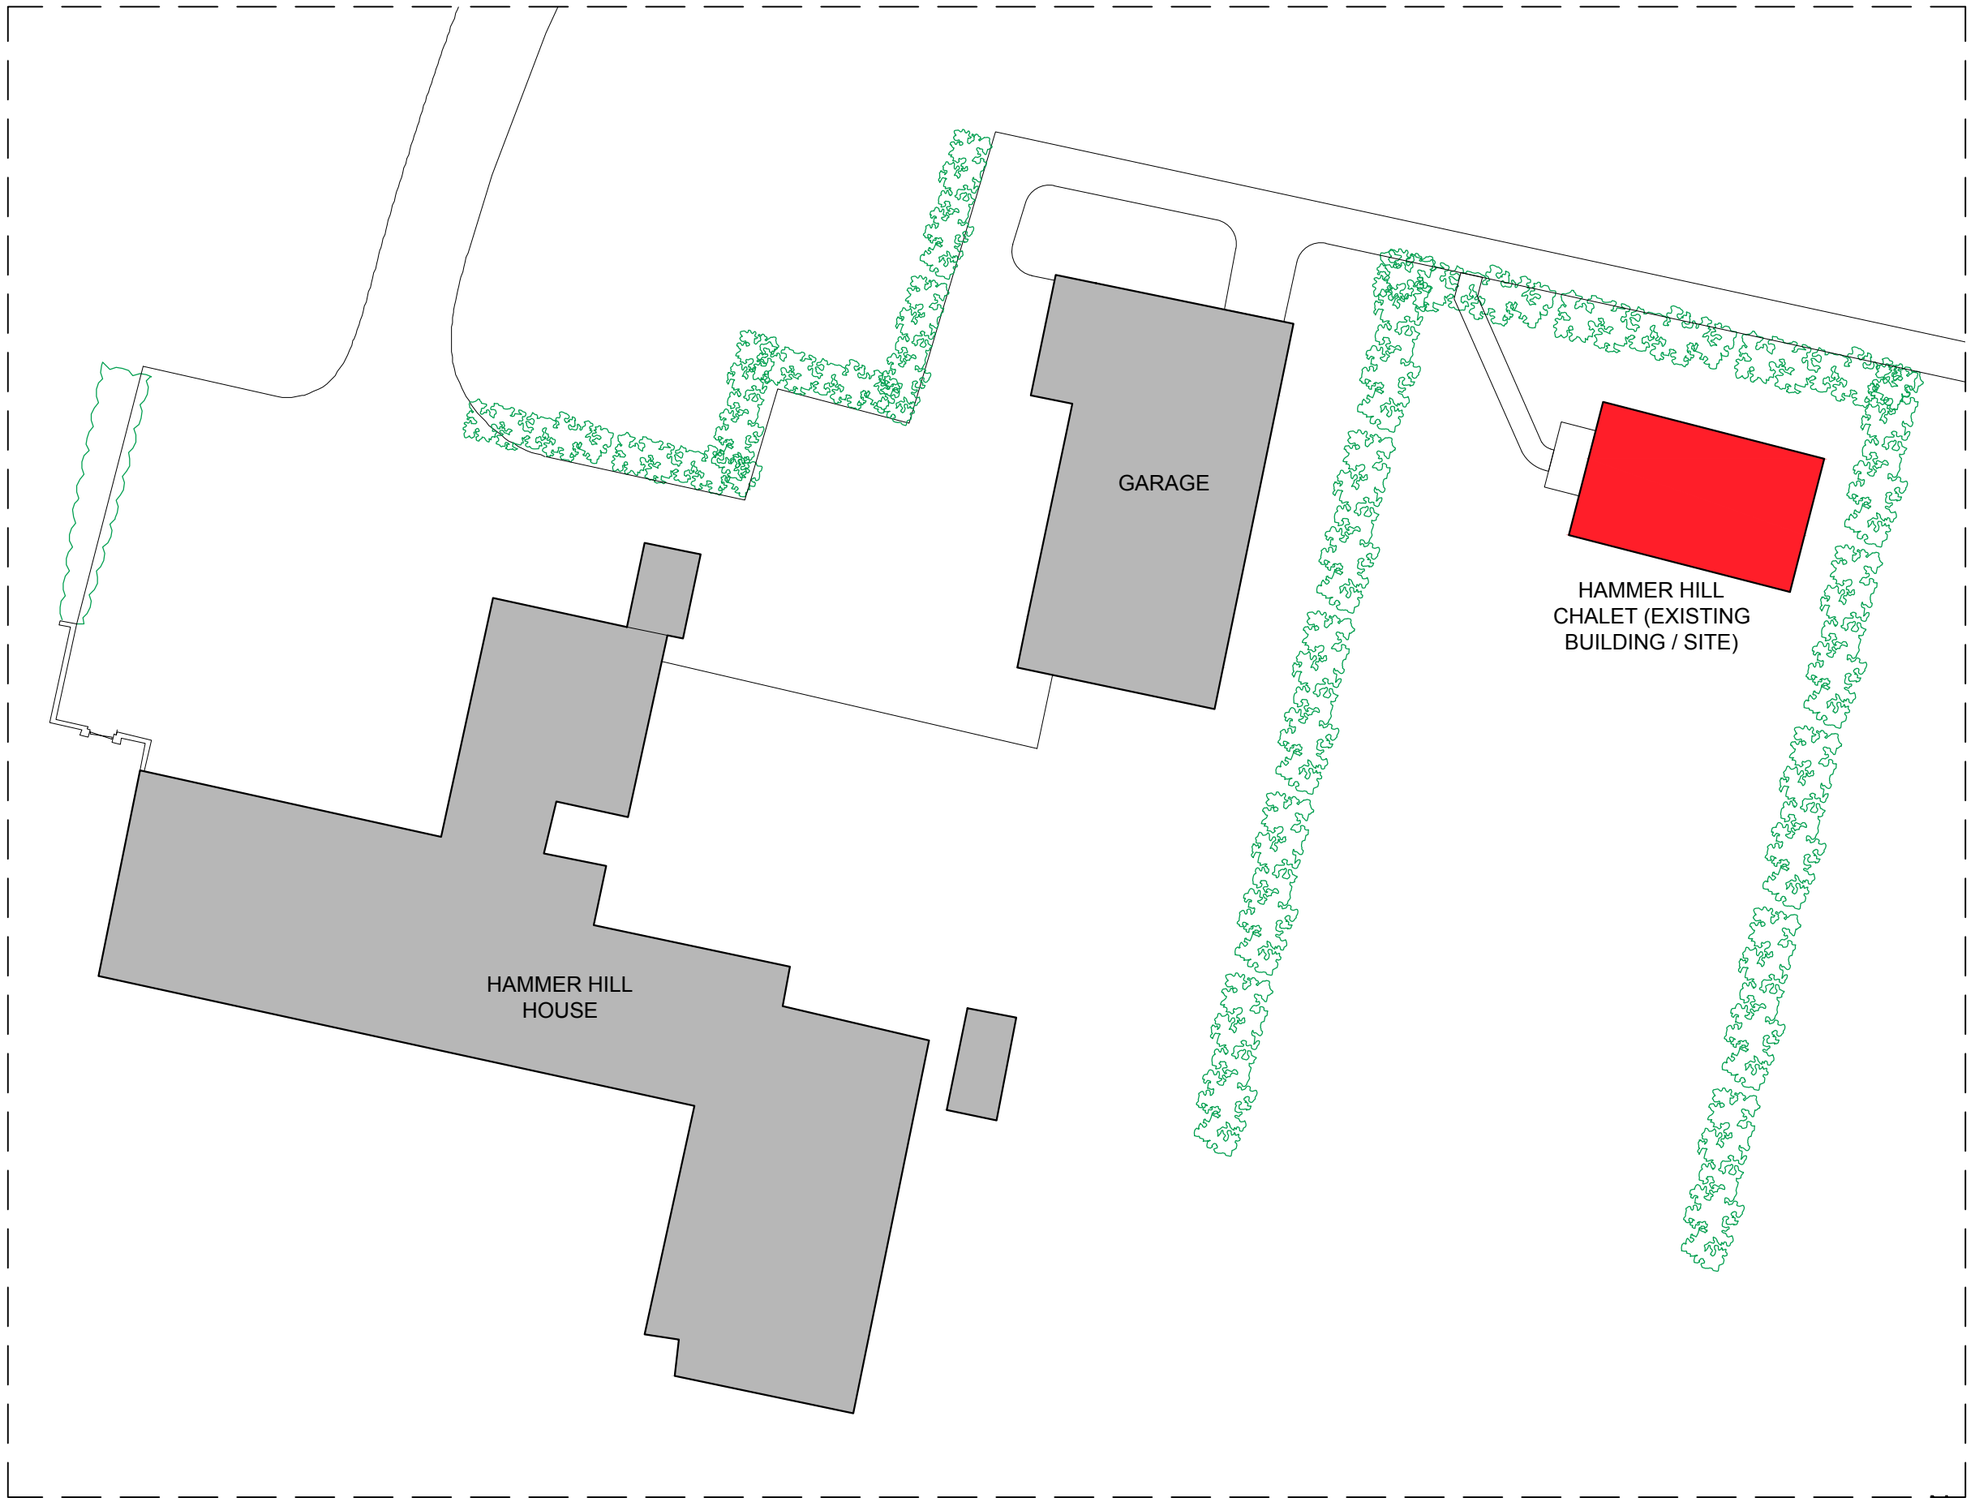


01 SITE PLAN
SCALE: 1:500

1:500

10m 0 10m 20m 30m 40m 50m

N

NOTE: DESIGN INTENT ONLY. NOT TO BE USED AS CONSTRUCTION DRAWINGS. ALL DIMENSIONS TO BE CHECKED ON SITE PRIOR TO CONSTRUCTION.

PRELIMINIARY ISSUE

REVISIONS

DATE (DD / MM / YY)	REVISION	DESCRIPTION / COMMENT
27/07/24	/	PRELIMINARY ISSUE
--	--	--
--	--	--
--	--	--
--	--	--
--	--	--
--	--	--
--	--	--
--	--	--
--	--	--
--	--	--
--	--	--
--	--	--

HAMMER HILL HOUSE
HAMMERPOND ROAD
PLUMMERS PLAIN
HORSHAM
RH13 6PE

WHAT3WORDS:
LIGHTENS.GLORY.RECKON

010
HAMMER HILL CHALET

PROPOSED PLAN
GROUND FLOOR

SCALE	PAGE	CHECKED BY	DRAWN BY	DATE
1:500@A3	01 OF 02	JAL	JAL	27/07/24

DRAWING NUMBER: 010_SJ_HC_LP_01

REV /