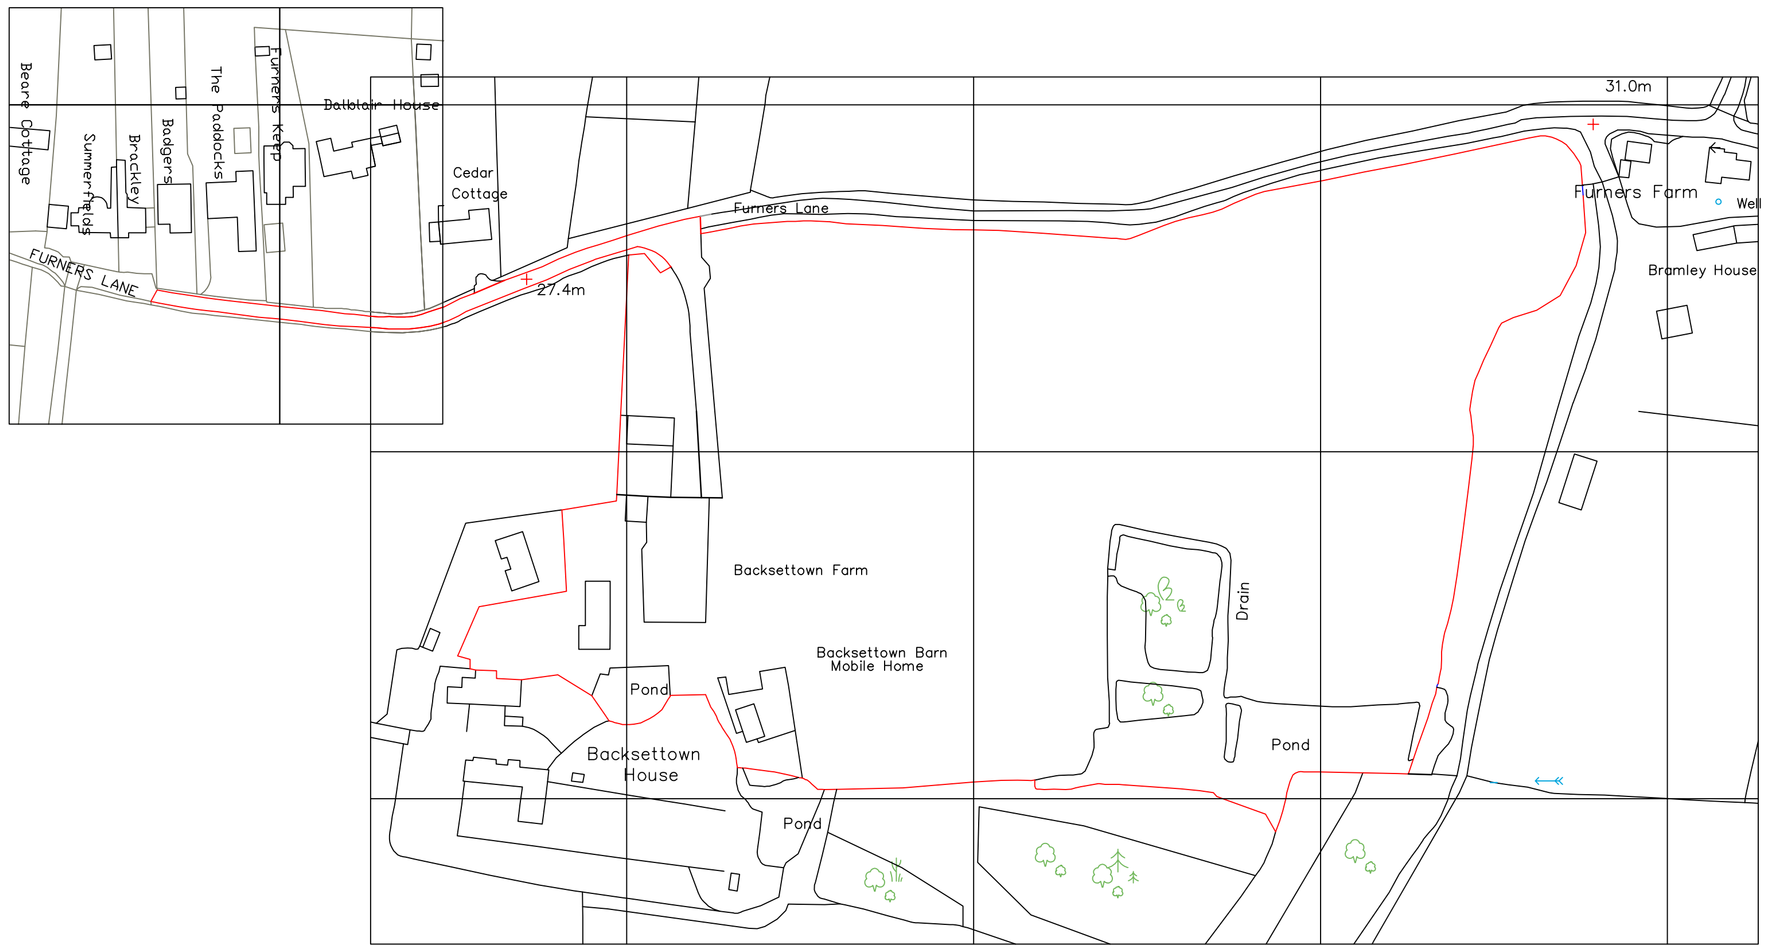

20 0 20 40 60 80 100

Metres
Backsettown Farm
Furners Lane
Site Plan 1:1250
A1 Paper

N

© Crown Copyright 2016
Reproduction in whole or in part is prohibited
without the prior permission of Ordnance Survey.

Tony Rogers
Building Consultants
Address: 40 Dawn Crescent, Upper Beeding
West Sussex, BN44 3WH
Telephone: 01903 815225 Fax: 01903 815225

Rev.	Date:	Revision Description:

Client: Mr S King

Address: Backsettown Farm
Furners Lane
Henfield
West Sussex BN5 9HS

Project: Proposed two storey front extension

Scale: 1:1250
Paper Size A1

Date: July 2024

Drawing No: 16/1247/02

Drawn By: AWR

Revision: