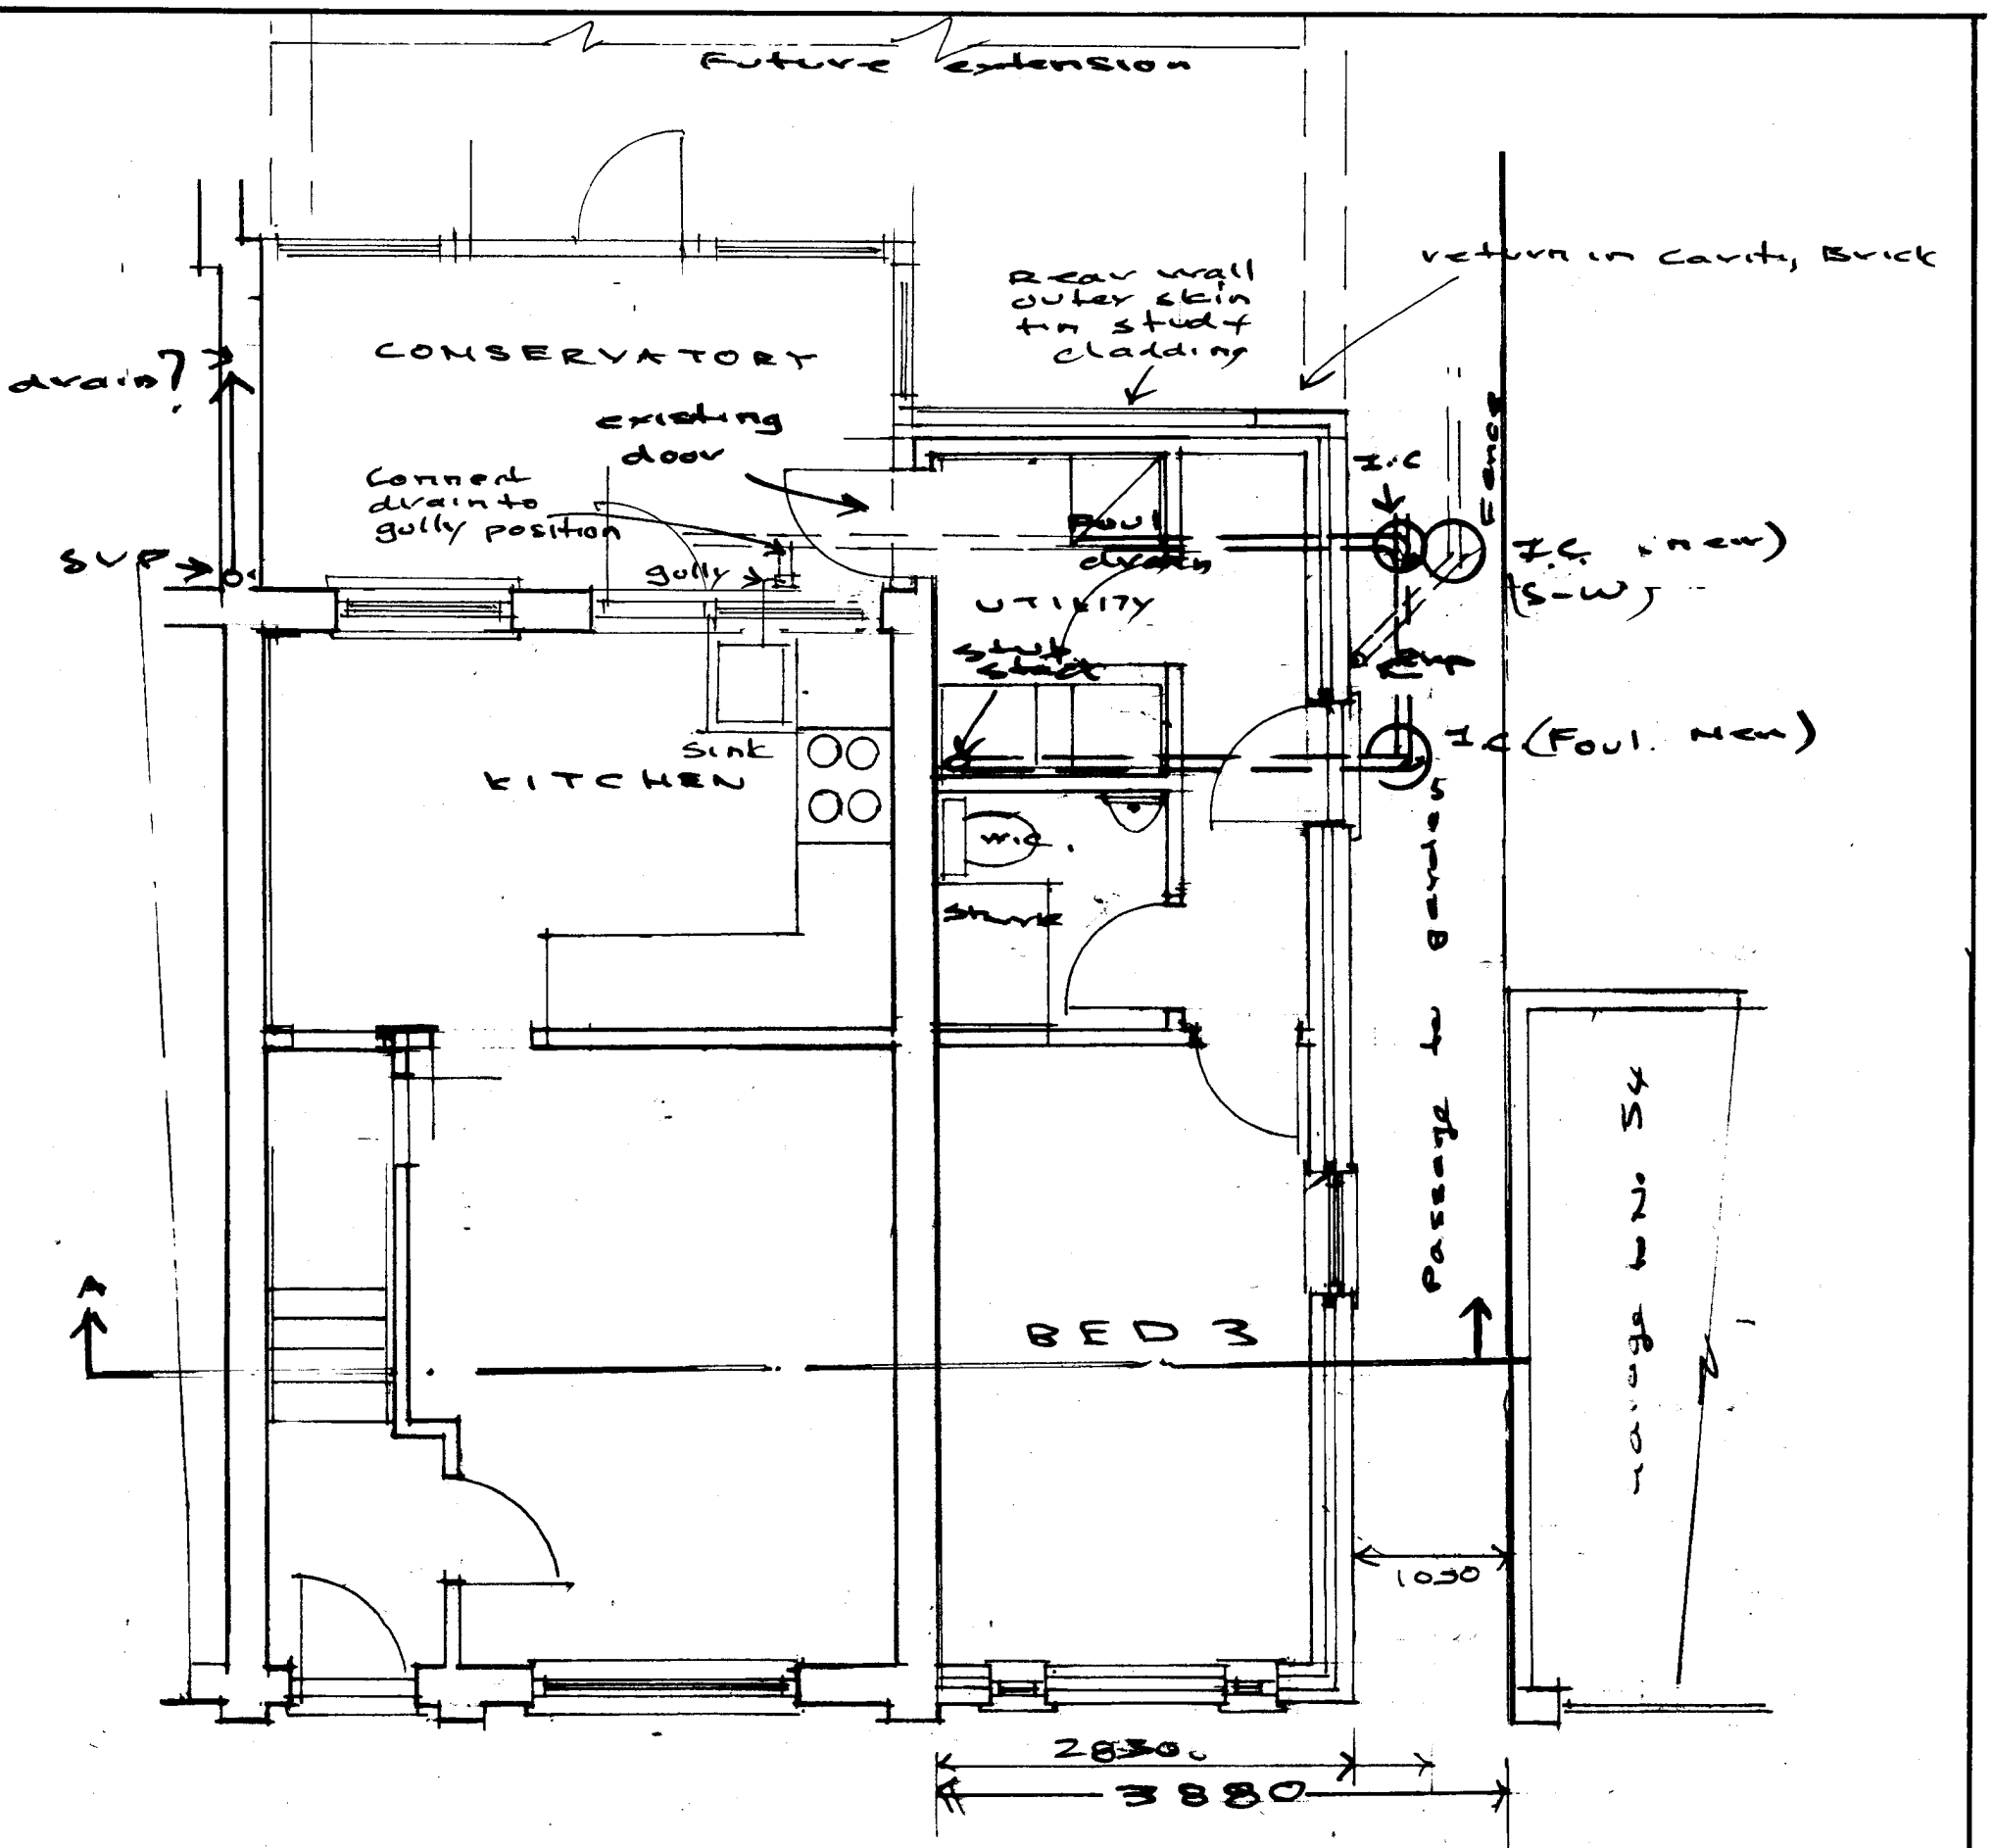


GROUND FLOOR (as proposed)

0 1 2 3 4 5

METRES

Floor as Proposed	PHILIP J CLAY ARCHITECTURAL DESIGN TELEPHONE -01903 815889	
PROJECT: Proposed side Extension 52 School Road Upper Beeding West Sussex BN44 3HQ		
CLIENTS; Mr and Mrs Cruise	Scale / Plan size 1:50 at A1	DWG NO 2343 - 1