Bellway

Copyright © 2023 DHA Architecture Ltd. All rights reserved. Limited reproduction and distribution permitted for the sole purpose of the planning of this named development only.

Ordnance Survey data © Crown Copyright. All rights reserved. Licence number 100022432.

Do not scale other than for Local Authority Planning purposes.

Character Areas

- Farmyard Cluster
- Community Streets
- Rural Edge

Features

- Country Style Terracotta Hanging Tile
- White Weatherboard
- Black Weatherboard
- Grey Colour Roof
- Brown/Grey Colour Roof
- Red/Brown Colour Roof
- Red Multi Brick

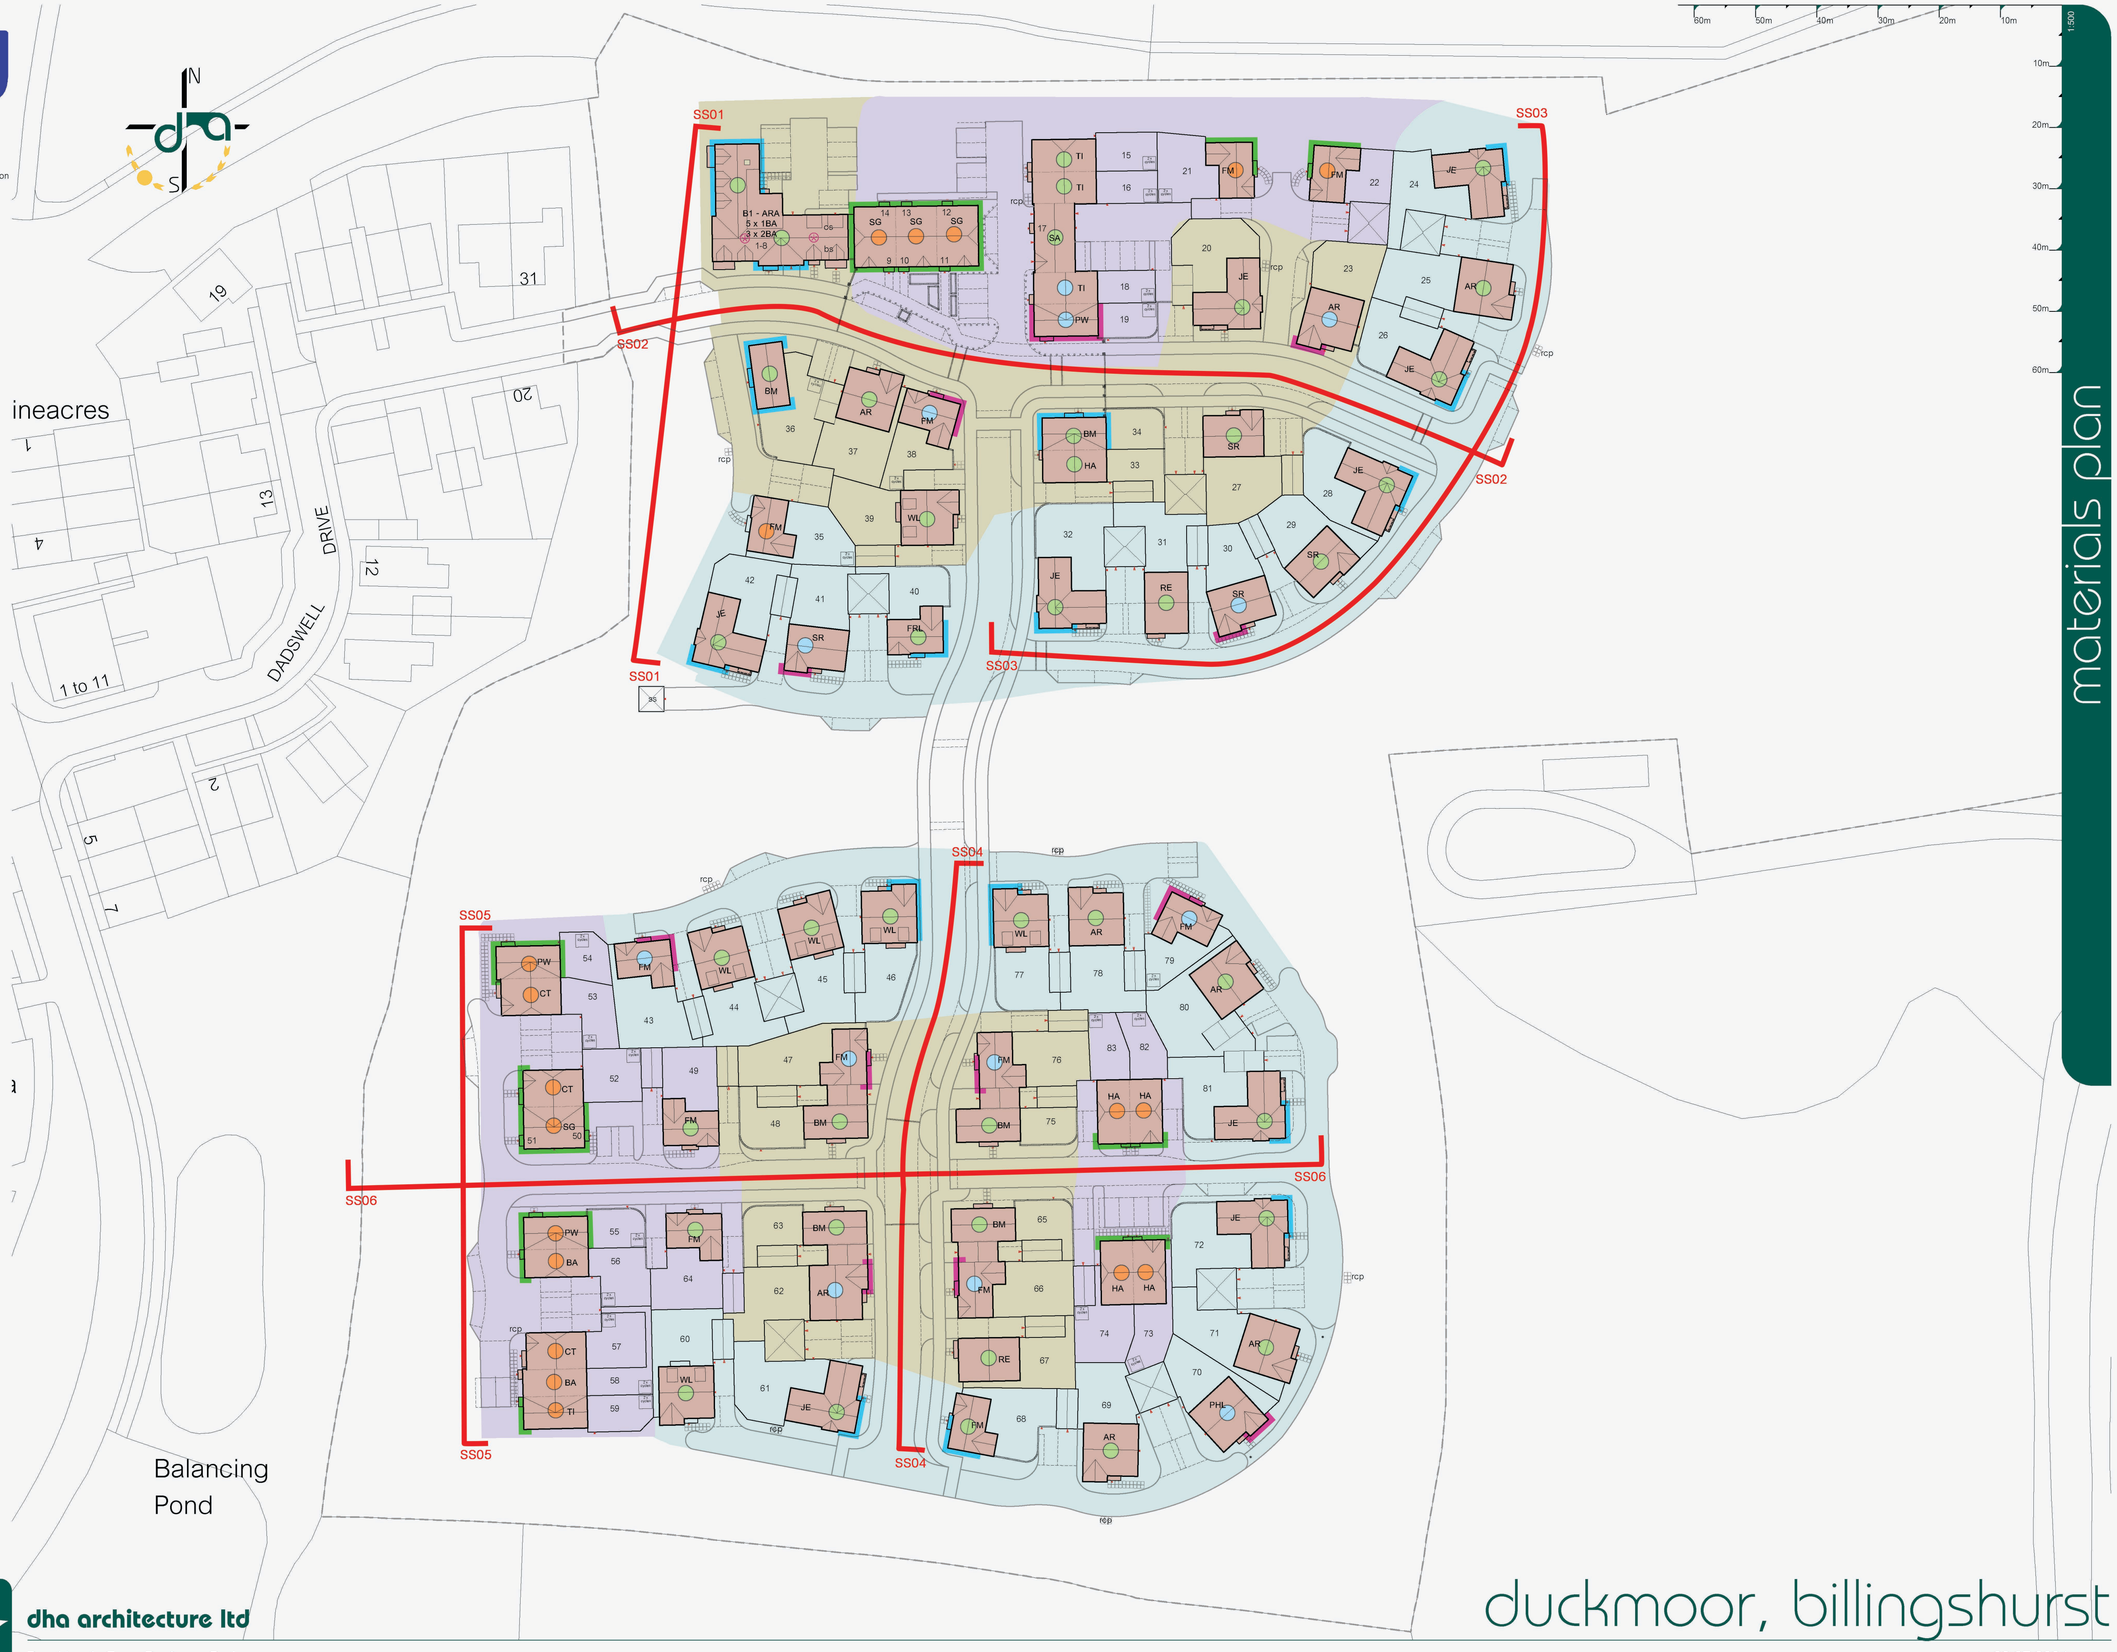

materials plan

dha architecture

dha architecture ltd
Brooklands Farm Business Park
Bottle Lane
Binfield
Berkshire
RG42 5QX
t. 0118 934 9666
e. *surname*@dhaarchitecture.co.uk
w. www.dhaarchitecture.co.uk

duckmoor, billingshurst

rev	date	by	details
B	10.10.24	SP	Updates in line with LA comments.
A	24.07.24	SP	Updates in line with LA comments.

Materials Plan

29.07.2024 created
1:500 @ A1 scaling
MI/SP contact

reference 022207-BEL-SL-07 B revision