

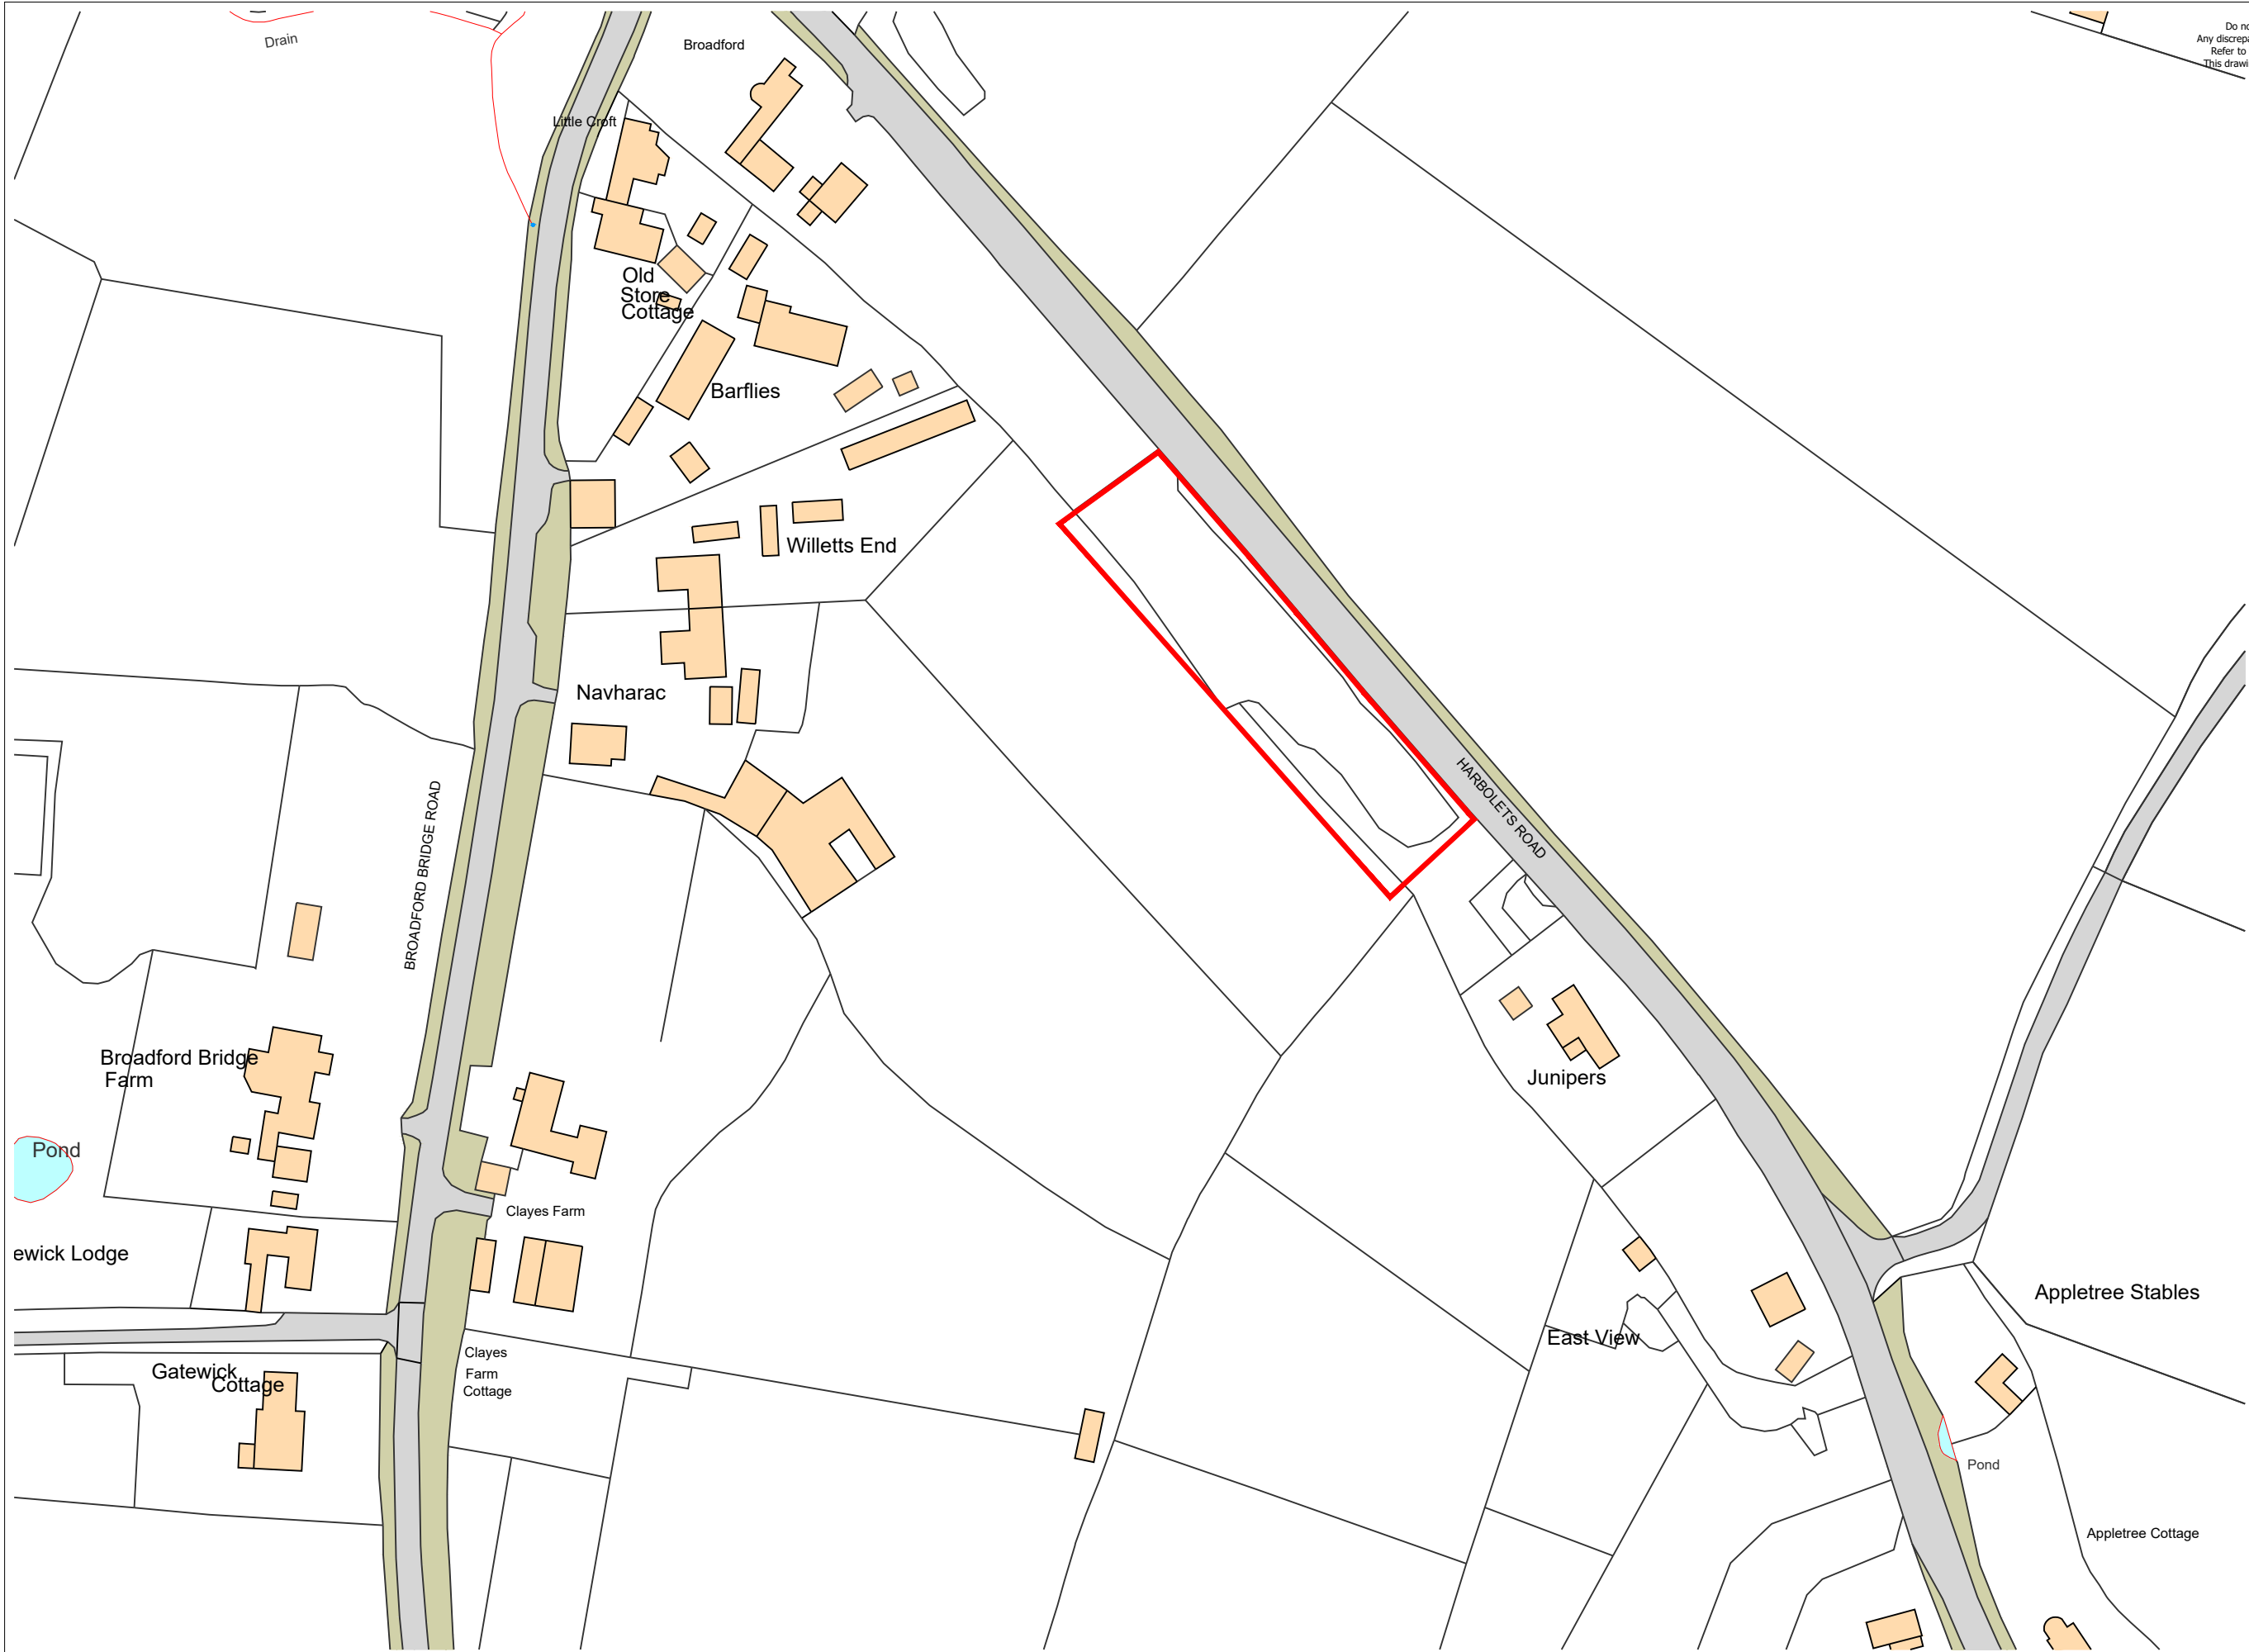


Do not scale from this drawing, except for planning purposes.
Any discrepancies are to be reported to WS Planning & Architecture.
Refer to Structural Engineers details for structural design criteria.
This drawing remains the copyright of WS Planning & Architecture.

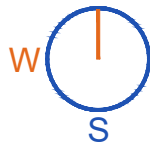

Site Location Plan (c) Crown Copyright and Database Rights 2024 OS 100060020

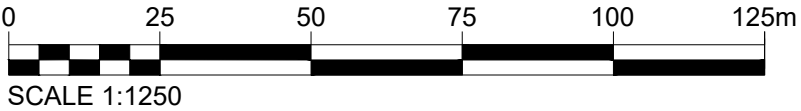

Rev	Date	Description
 WS PLANNING & ARCHITECTURE		
Surrey Office 5 Pool House Bancroft Rd Reigate RH2 7RP		London Office No.1 Croydon 12-16 Addiscombe Rd Croydon CR0 0XT
Date August 2024		Drawn By SS
Scale 1:1250@A3		Checked
Client Mr M Casey		
Project Land at Harbolets Road, West Chilmington RH20 2LG		
Title Site Location Plan		
Drawing No. J004997-DD-01		Rev.