Licence number LIG0975

Location Plan 1:2500 @ A3

25 0 25 50 75 100 125 150 175 200m


1:2500

Notes

1. This drawing is the copyright of MH Architects Ltd
2. Do not scale this drawing except for Local Authority planning purposes
3. All dimensions must be checked on site by the contractor prior to commencement of the works.

Client Approval	
X	A - Approved
X	B - Approved with comments
X	C - Do not use

Rev.	Revision Note/Purpose of Issue	Drw By	Date	Chk By	Date
P01	Planning issue	CP	10.08.21	PMH	10.08.21

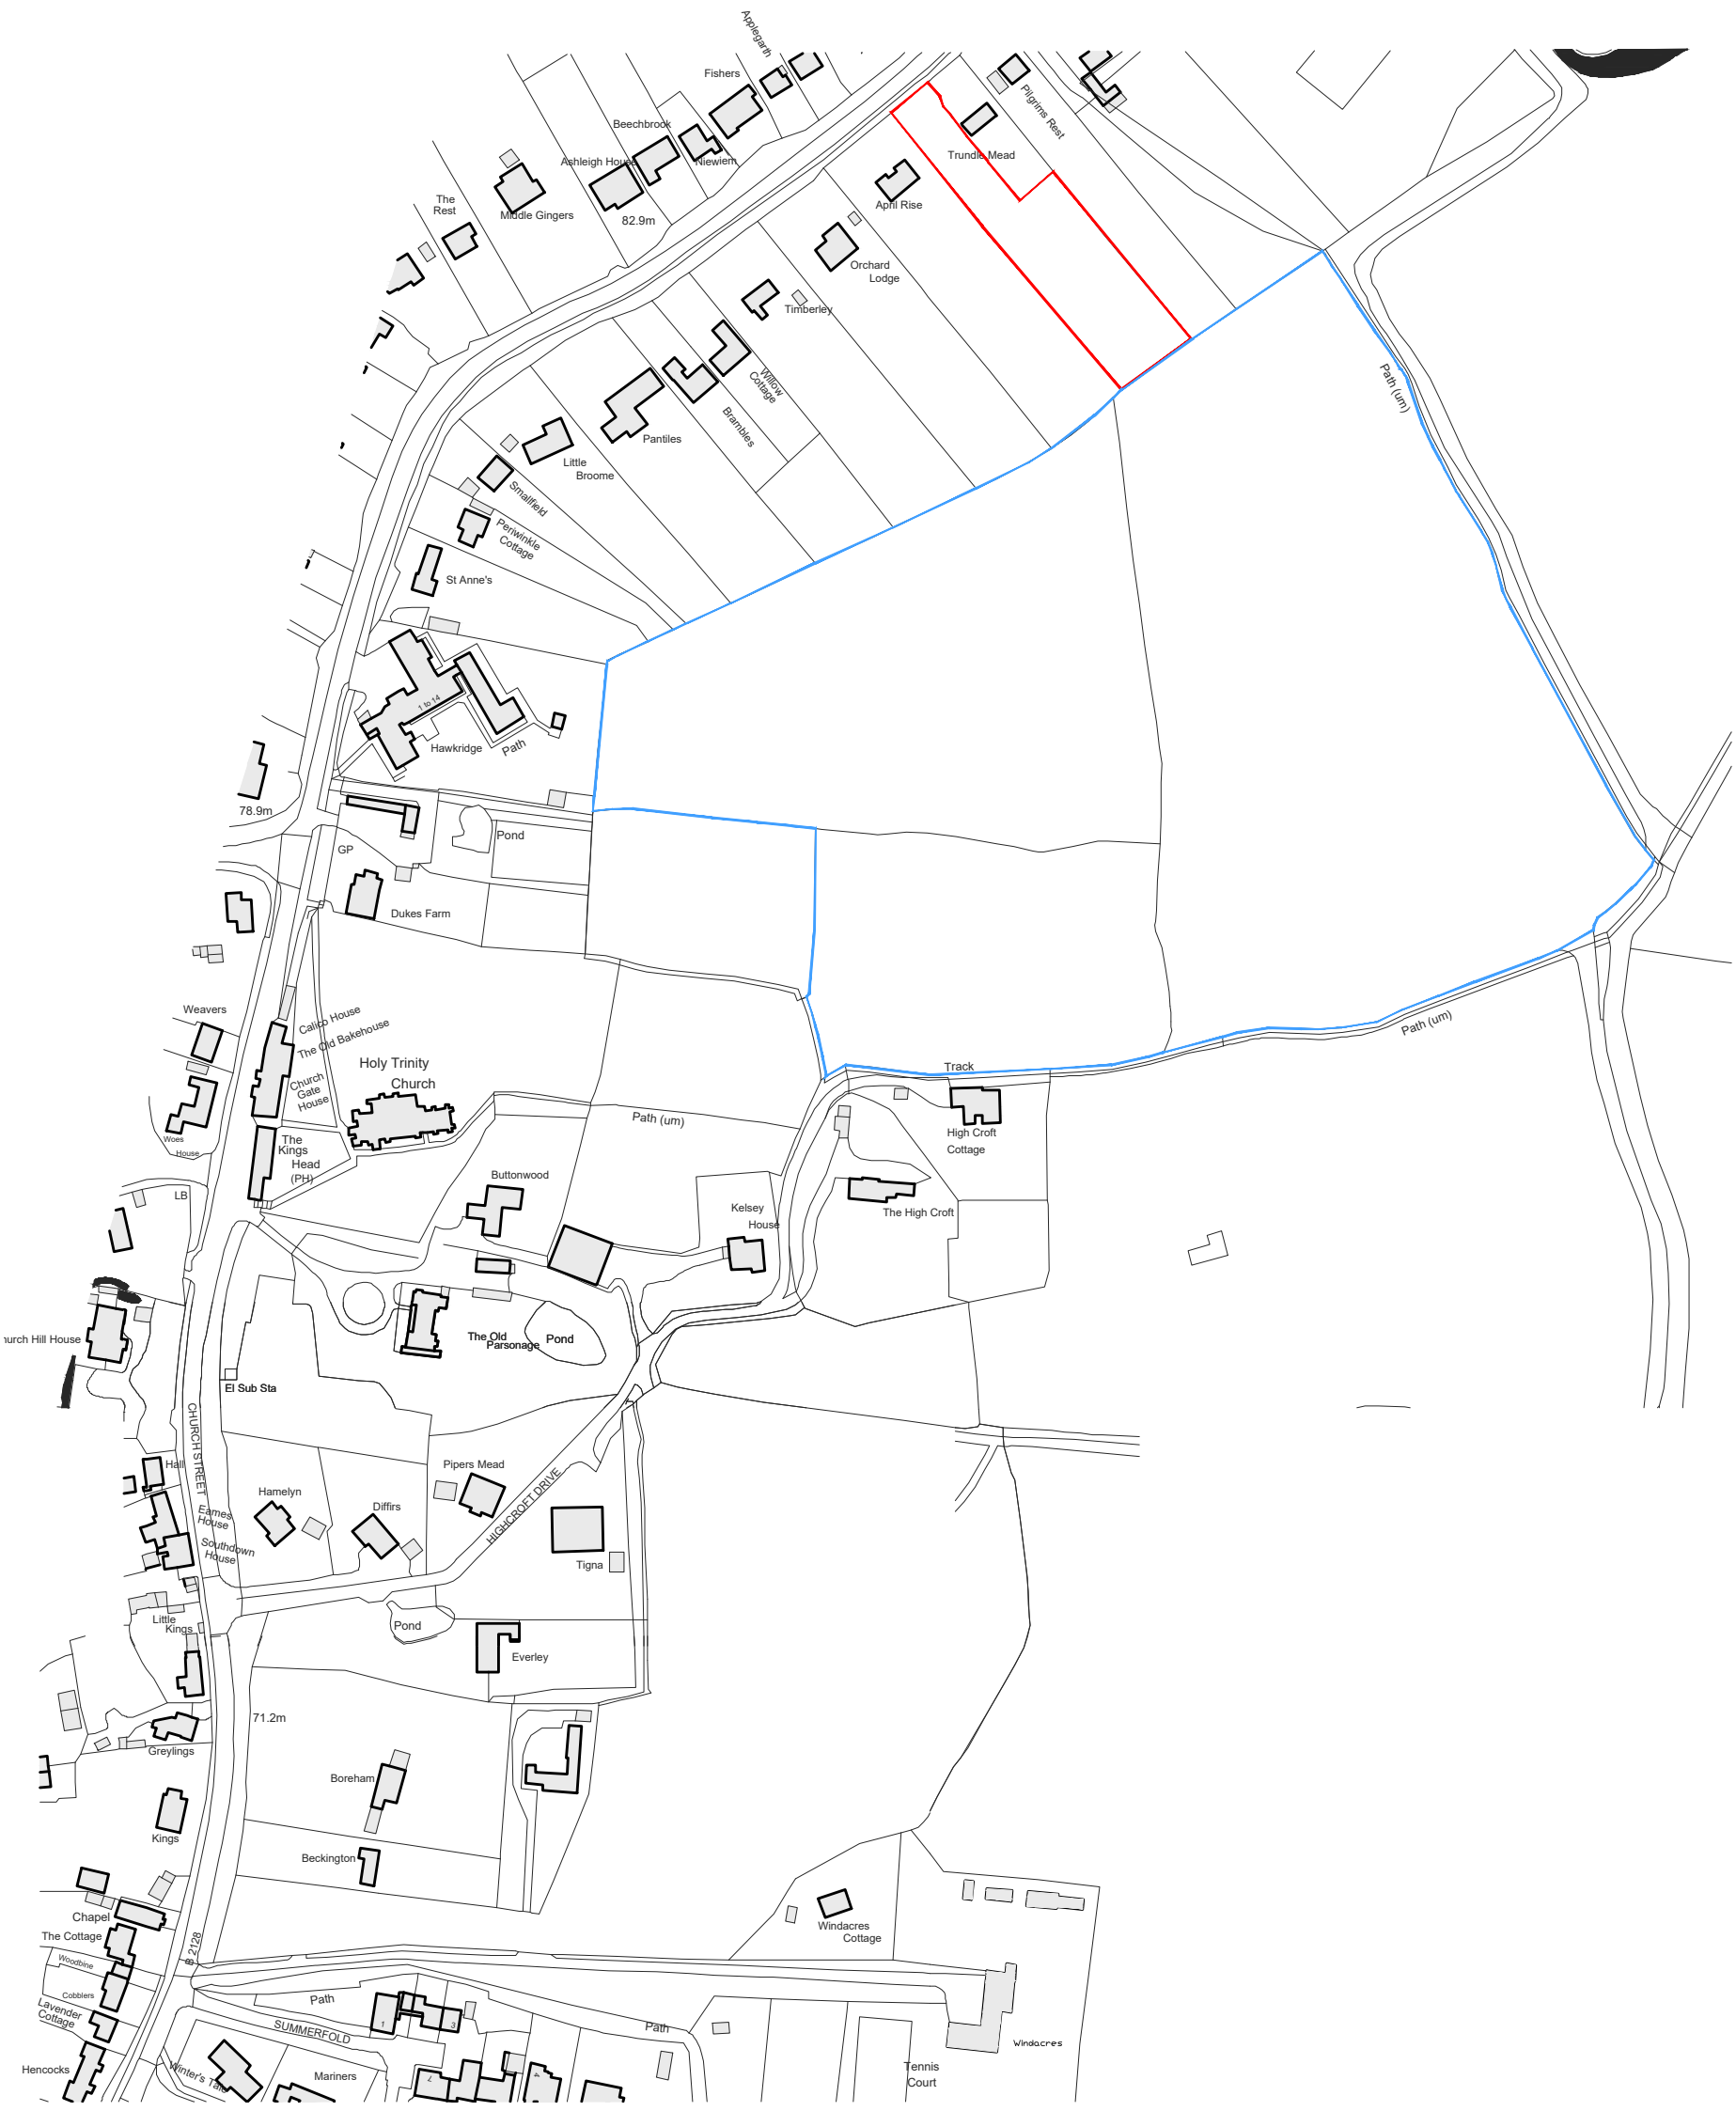

William Lacey Group

Windacres Farm, Rudgwick

Drawing title

Site Location Plan
(Horsham DC application)

Drawn	Date	Checked	Date	Scale at A3
CP	10.08.21	PMH	10.08.21	1:2500

Job No.	Pro.	Org.	Zone	Level	Type	Role	No.	Rev.
20-017	WDF	MHA	ZZ	XX	DR	A	0008	P01

Purpose of Issue

PRELIMINARY

Ground Floor | Bicentennial Building
Southern Gate | Chichester
West Sussex | PO19 8EZ

t. 01243 774748
e. admin@mharchitects.co.uk
www.mharchitects.co.uk

Limited Company
Registered in England No.1994233

ARCHITECTS