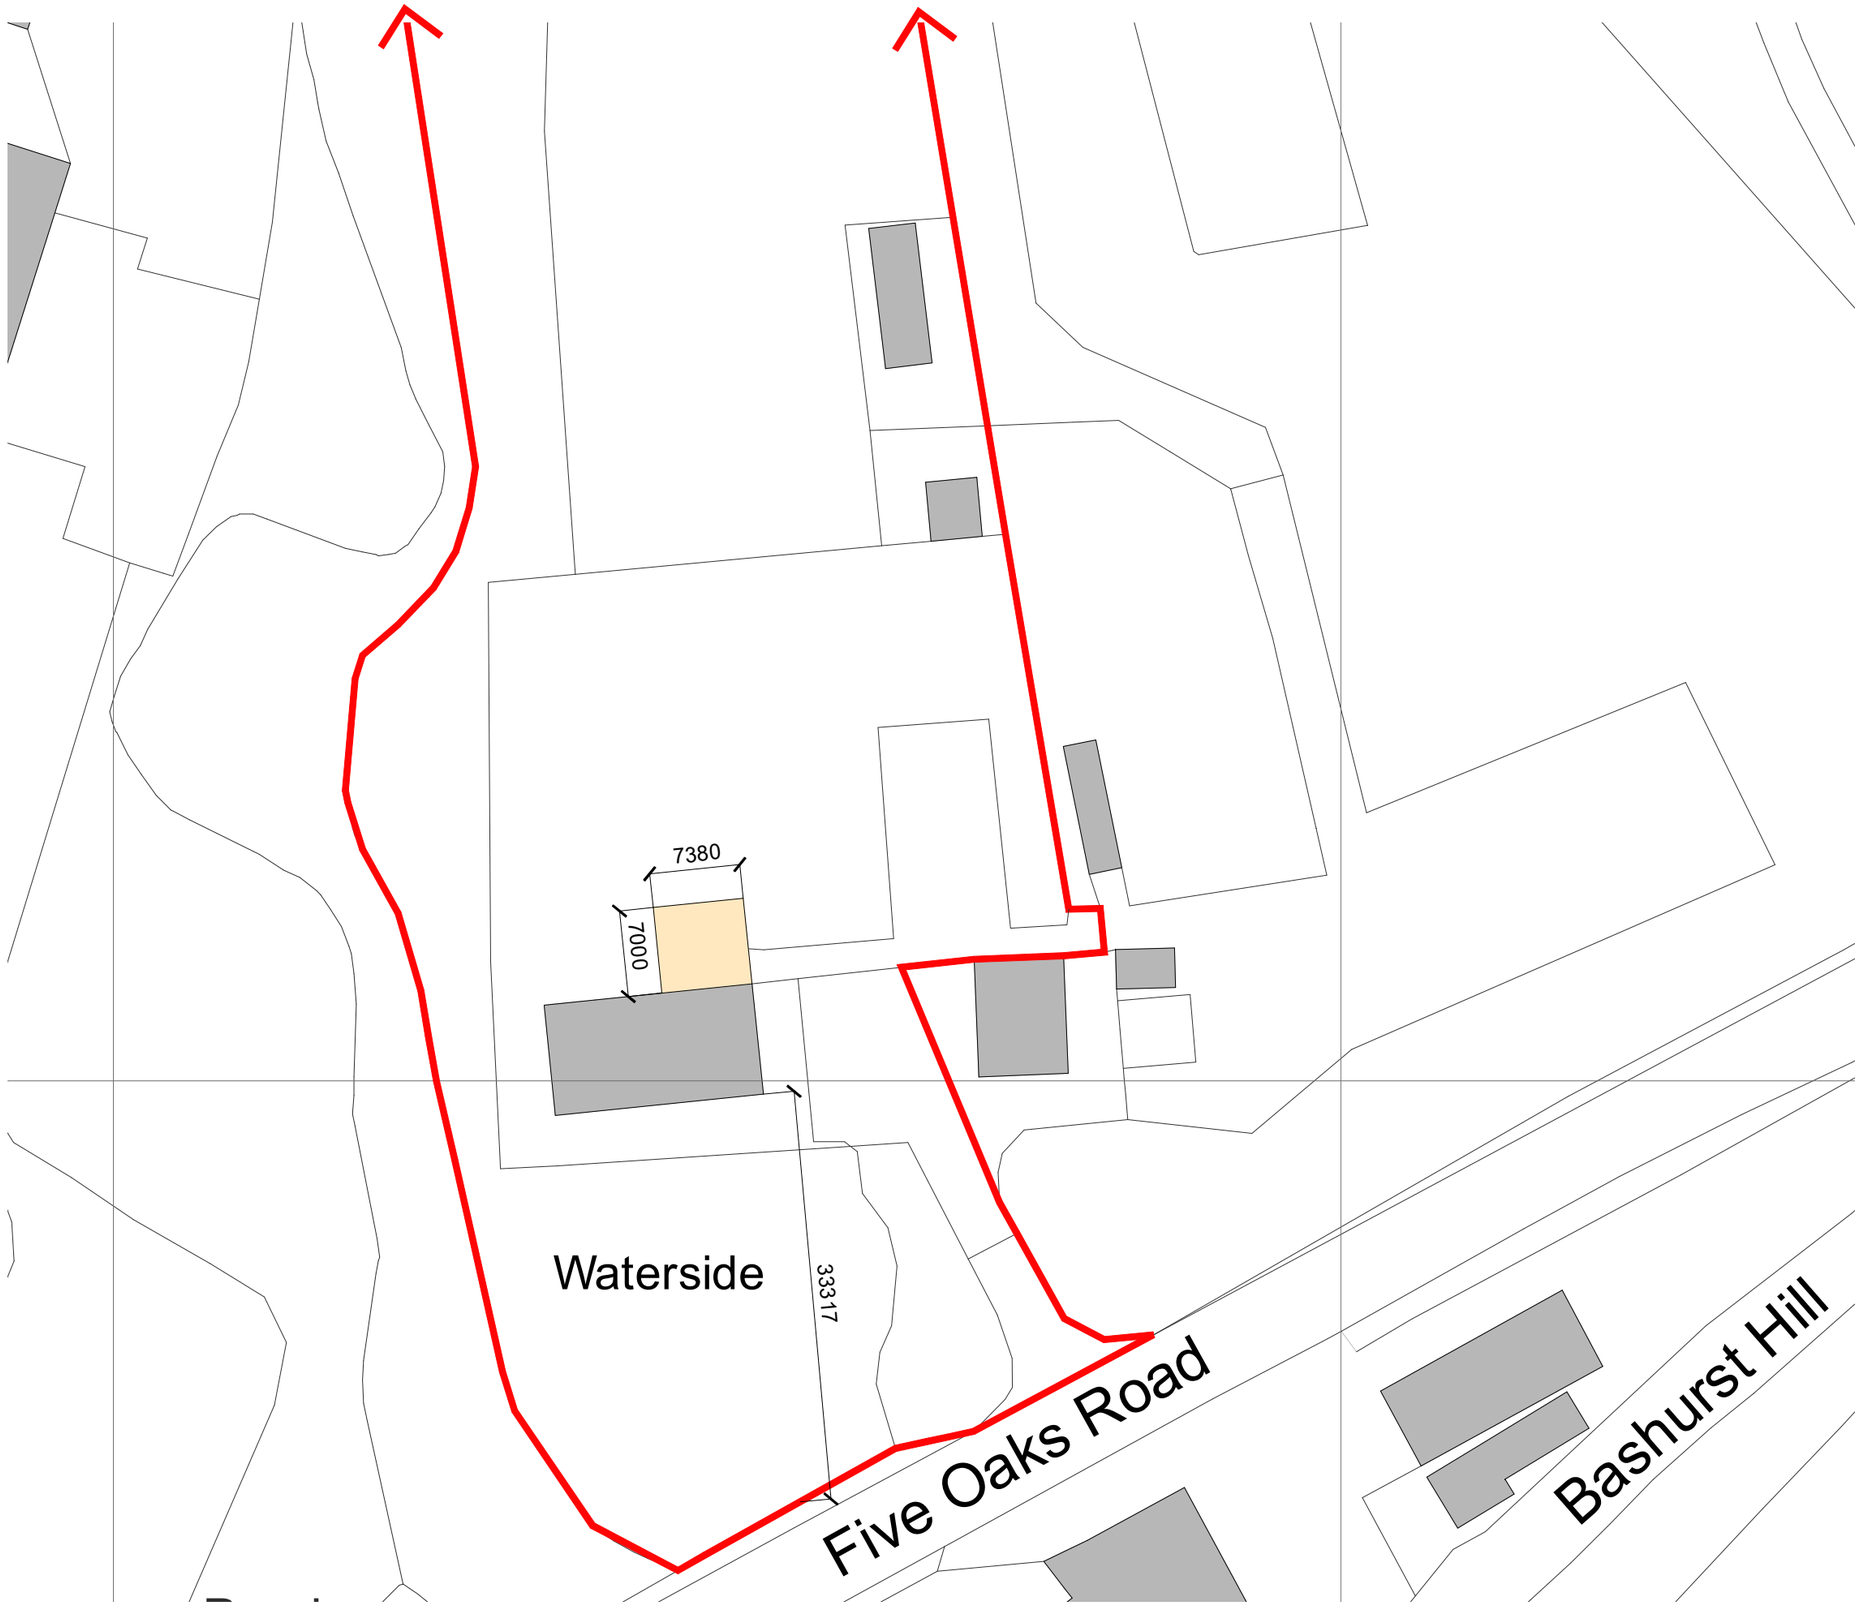


Key:

Application boundary

Proposed gross external area
= 51.66 sqm

N

0m 5m 10m 15m 20m 25m

Scale 1:500

Rev description date by ch

Project

Waterside

Five Oaks Road, Slinfold, RH13 0RL

Scale	Date	Drawn
1:500@A3	01/03/24	MH

Drawing Title

Proposed Site Block Plan

Status

Planning

Drawing No.	Rev
24630 - P108	-

MJH Architects

MJH Architects, 4 Rockswood, Alton, Hants, GU342LD
T: 01420 544501 www.mjharchitects.co.uk

Notes
This drawing is © copyright of MJH Architects.
This drawing is to be read in conjunction with all consultant's drawings, details and specification
All dimensions to be checked on site prior to commencement of building work.
Scale for planning purposes only.
Any discrepancies to be reported to the architect prior to implementation.