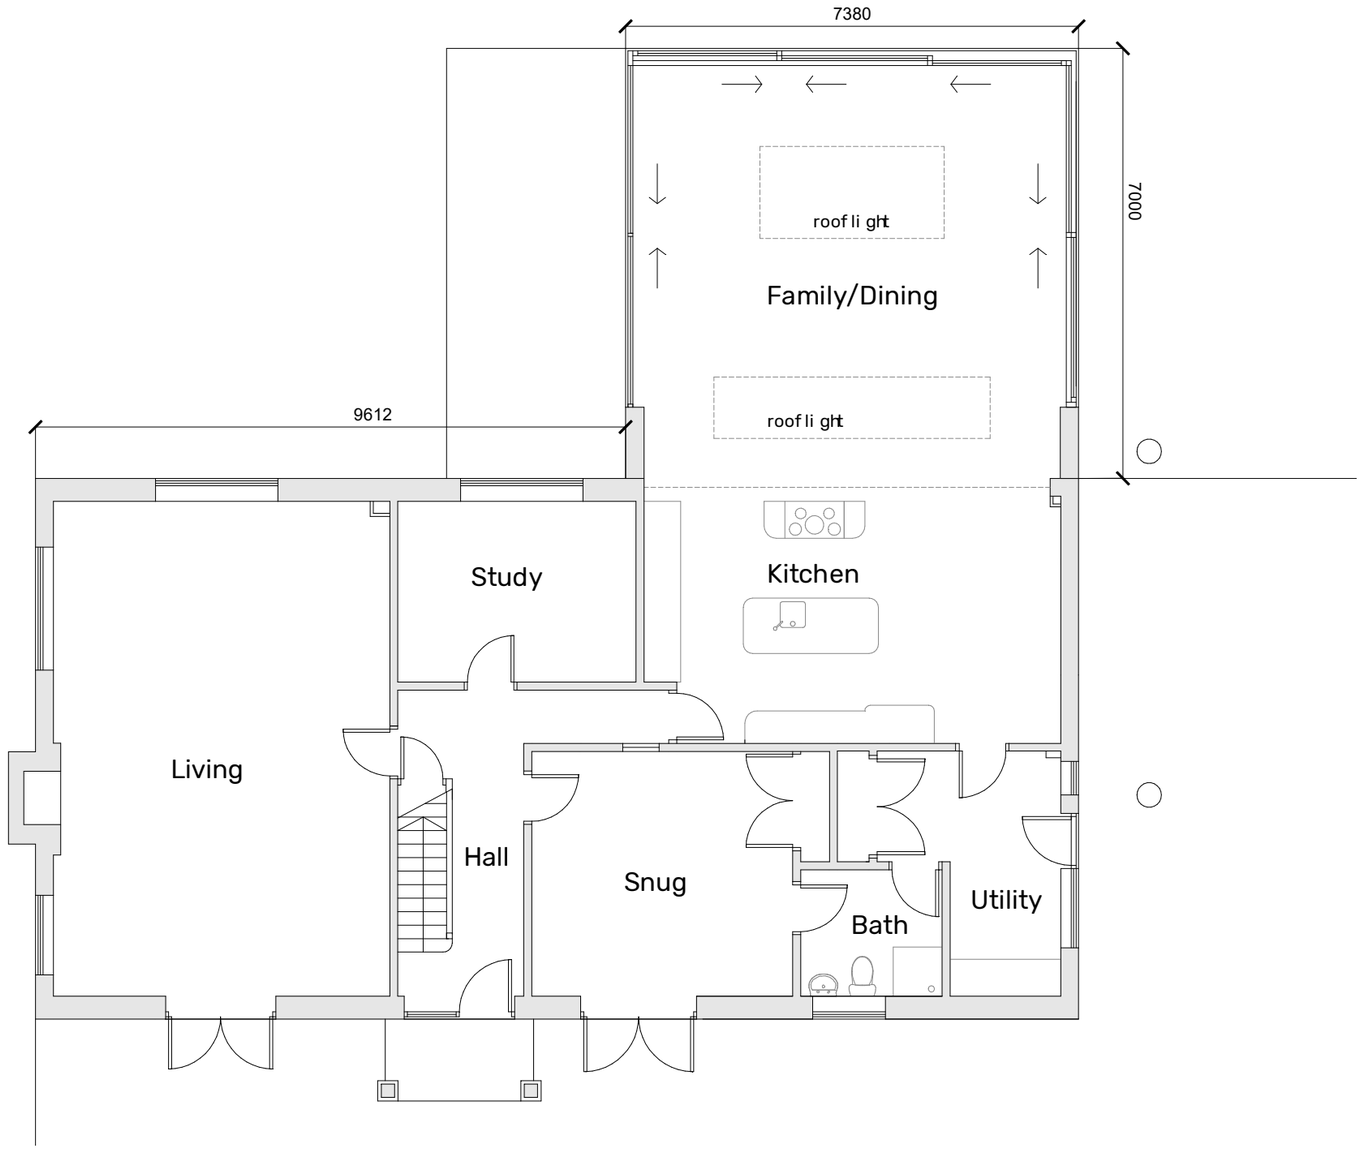


N

0m 1m 2m

Scale 1:100

Rev	description	date	by	ch

Project

Waterside

Five Oaks Road, Slinfold, RH13 0RL

Scale	Date	Drawn
1:100@A3	01/03/24	MH

Drawing Title

Proposed Ground Floor Plan

Status

Planning

Drawing No.	Rev
23640 - P109	-

MJH Architects

MJH Architects, 4 Rockswood, Alton, Hants, GU342LD
T. 01420 544501 www.mjharchitects.co.uk

Notes
This drawing is © copyright of MJH Architects.
This drawing is to be read in conjunction with all consultant's drawings, details andspecification
All dimensions to be checked on site prior to commencement of building work.
Scale for planning purposes only.
Any discrepancies to be reported to thearchitect priorto implementation.