Proposed materials:


Walls - Brick plinth and white smooth render to match existing

Doors - Grey Aluminium

Roof - Single ply membrane

Downpipe and hopper - White UPVC

Capping - Grey metal

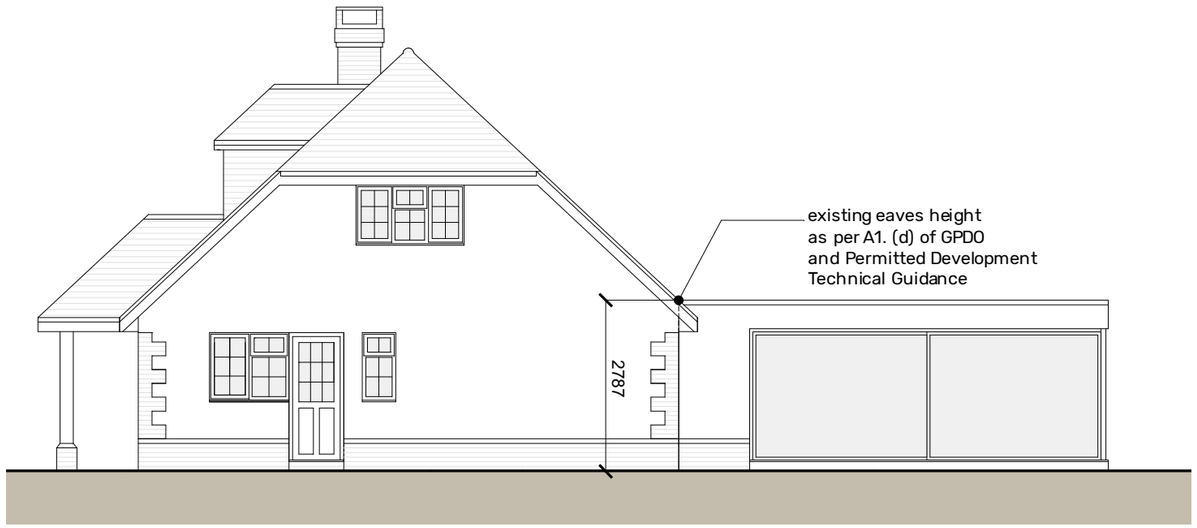

Side Elevation (east)

0m 1m 2m

Scale 1:100

Rev description date by ch

Project

Waterside

Five Oaks Road, Slinfold, RH13 0RL

Scale	Date	Drawn
1:100@A3	01/03/24	MH

Drawing Title

Proposed Elevations

Status

Planning

Drawing No.	Rev
23640 - P112	-

MJH Architects, 4 Rockswood, Alton, Hants, GU342LD
T. 01420 544501 www.mjharchitects.co.uk

Notes
This drawing is © copyright of MJH Architects.
This drawing is to be read in conjunction with all consultant's drawings, details andspecification
All dimensions to be checked on site prior to commencement of building work.
Scale for planning purposes only.
Any discrepancies to be reported to thearchitect priorto implementation.