


Brook House - EV Charger & Cables Plan

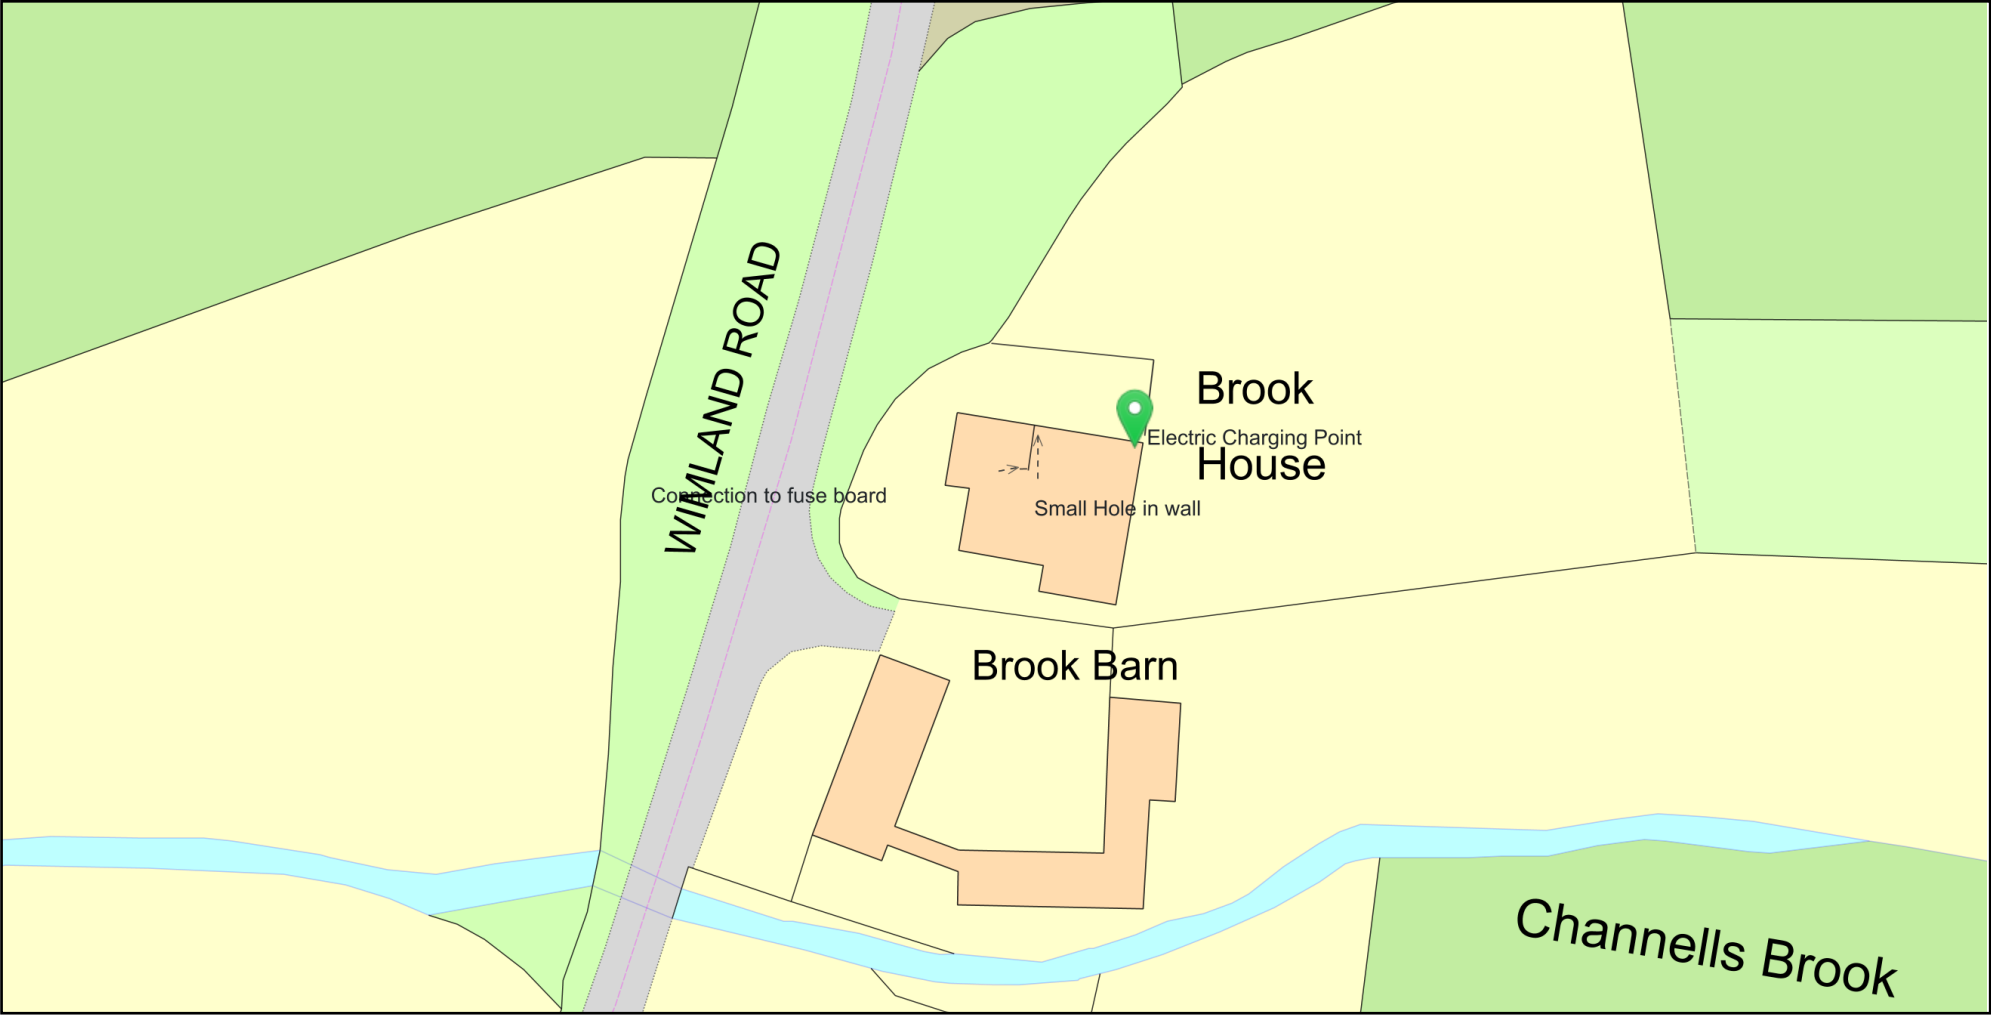

Plan Produced for: Peter Hoe
Date Produced: 08 May 2026
Plan Reference Number: TQRQM26128160315436
Scale: 1:500 @ A4