

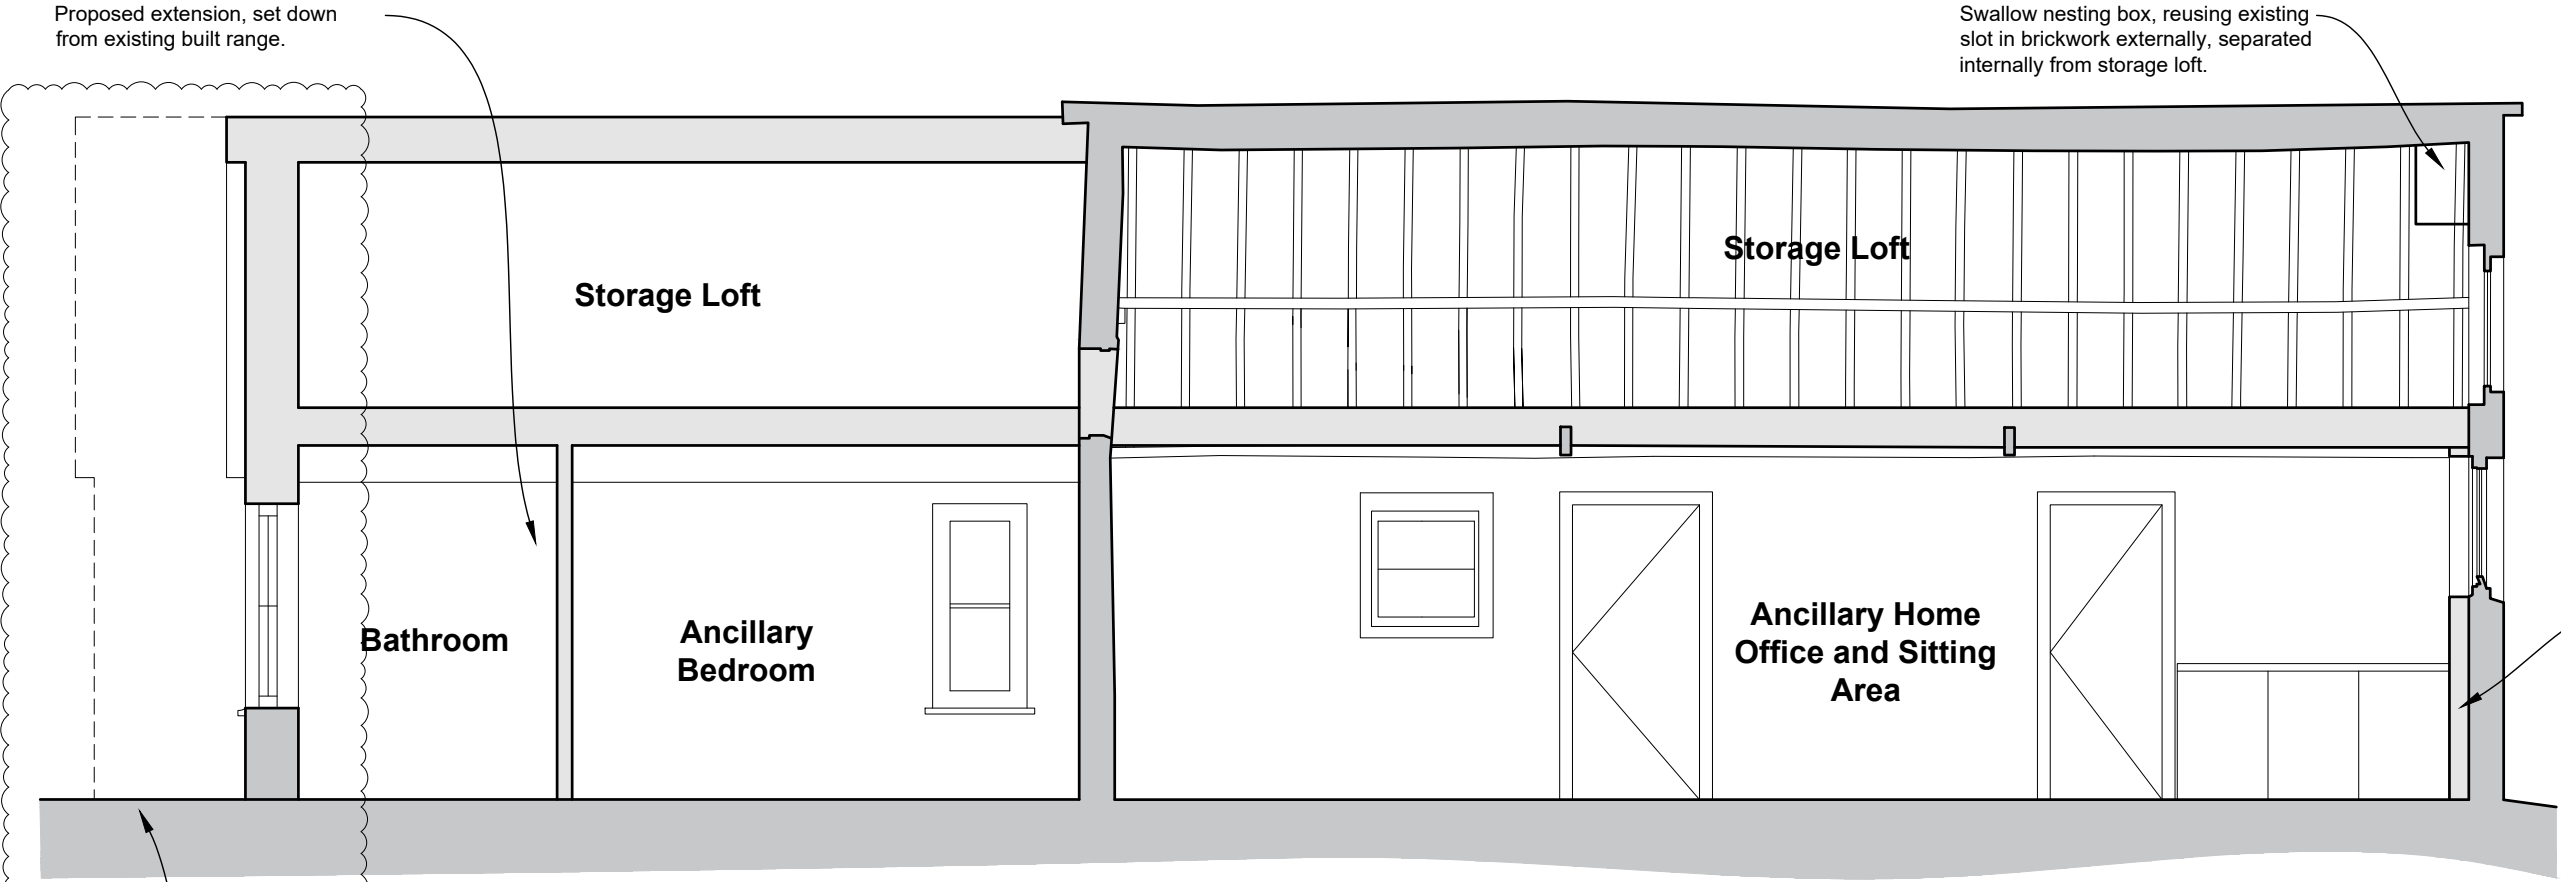
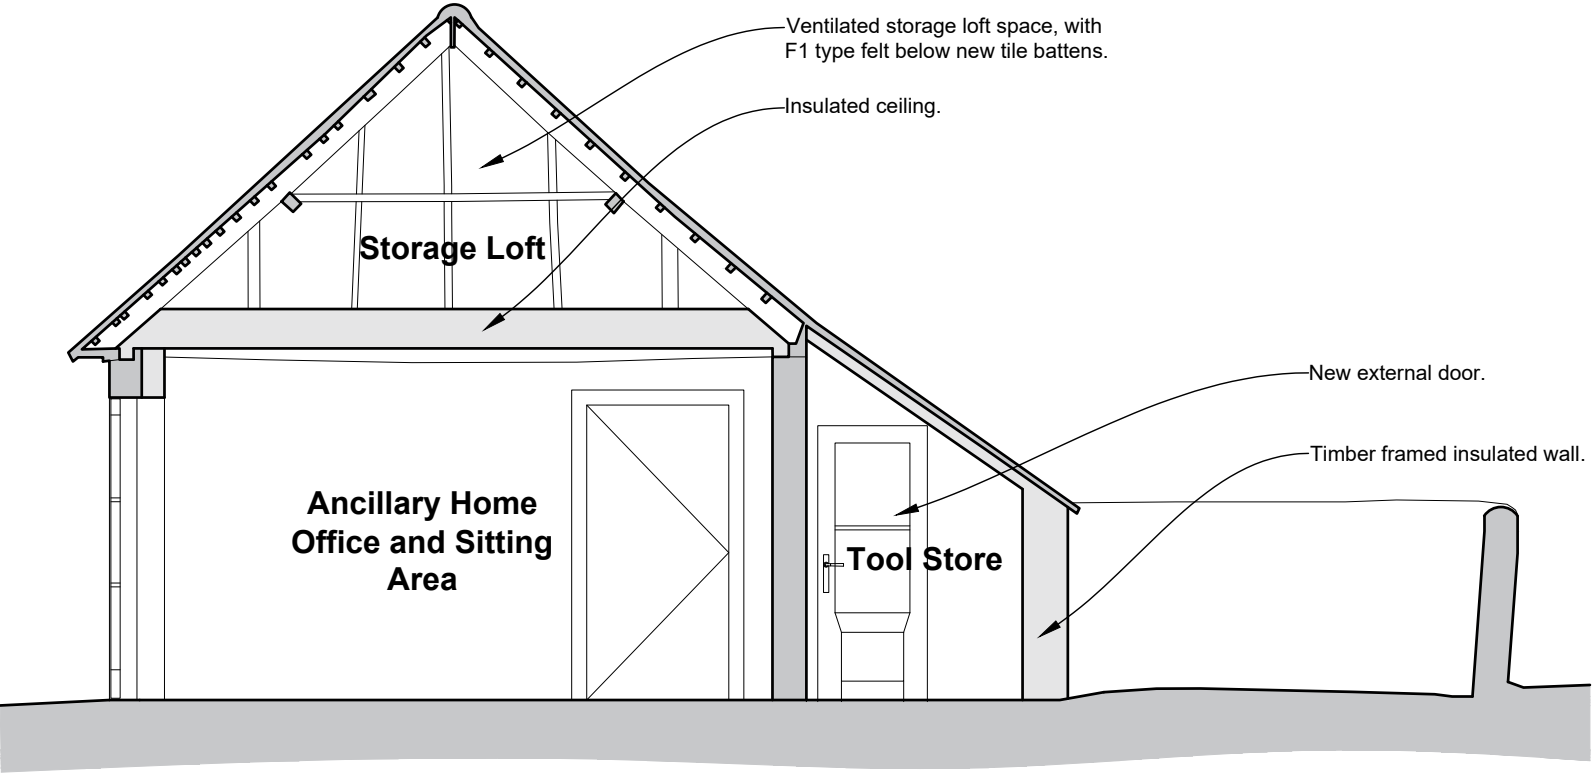


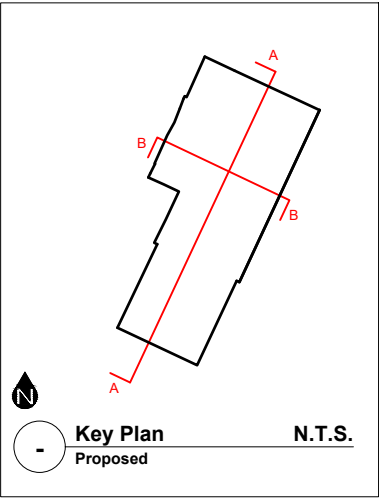

1 Section A-A
Proposed 1:50

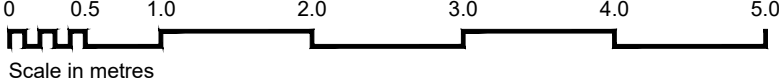

2 Section B-B
Proposed 1:50

A	11/05/2026	Amendments to Proposals.	JKC	HEC
J	15/05/2025	Pre-Application Documentation.	JKC	HEC
Rev.	Date	Notes	Drawn	Checked

CEROWSKI ARCHITECTS
East Grinstead, West Sussex
tel. 07495 980 757
jonathan@cerowski.co.uk

Client:
Jon Hazel

Project:
Harwoods
West End Lane, Henfield, BN5 9RF

Drawing:
Proposed
Sections

Scale	Drawn By	Checked By	Issued For
1:50@A3	JKC	HEC	Pre-App Advice
Drawing No.	Revision		

HRHN 130 A