
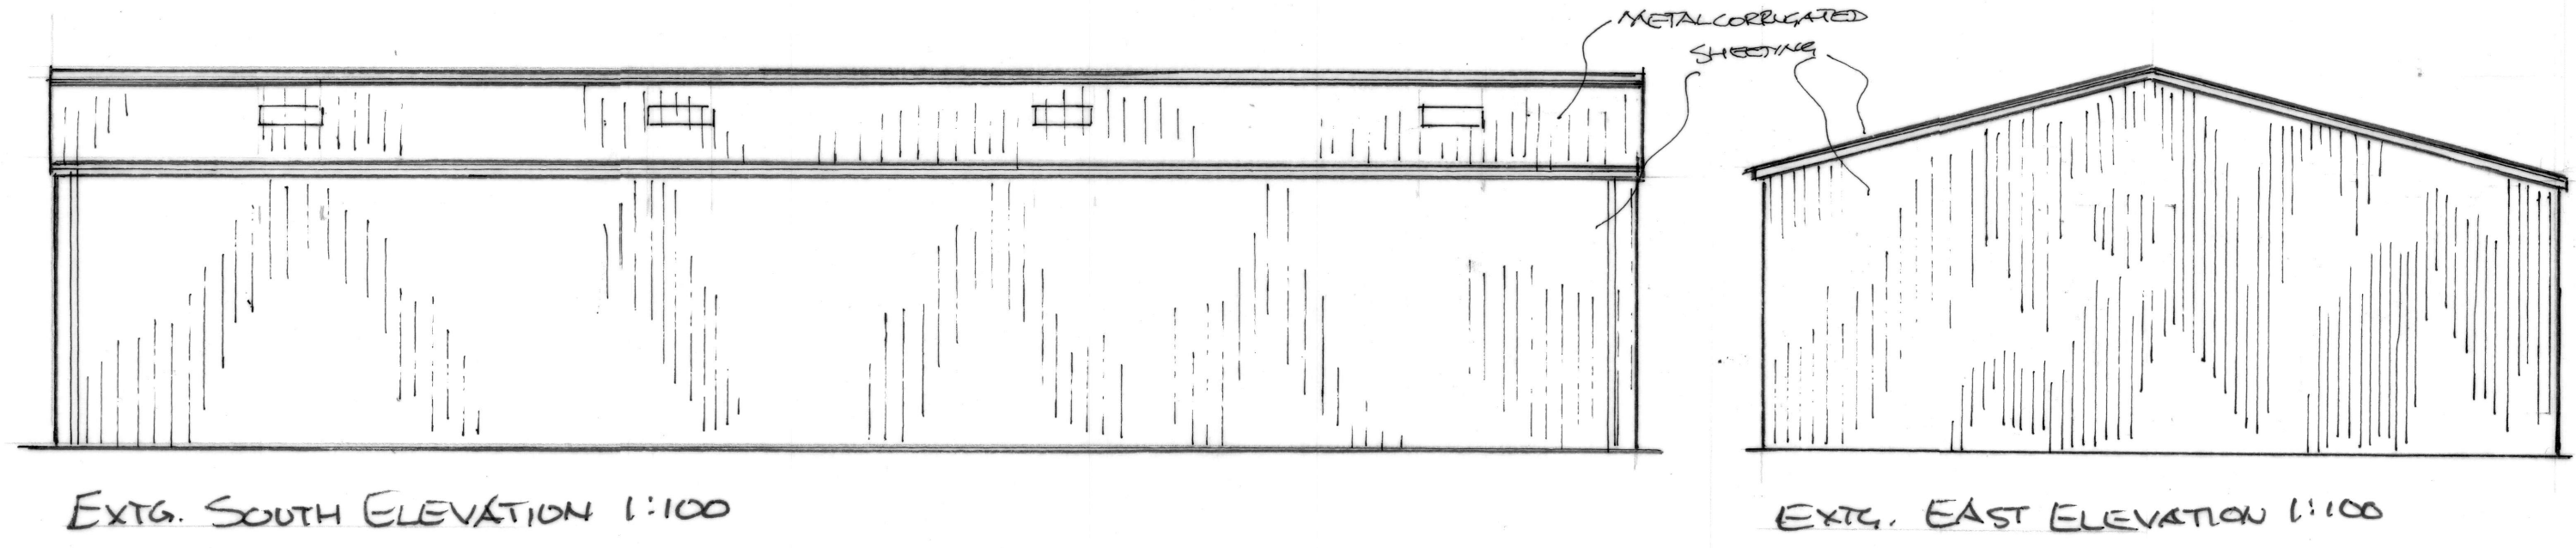
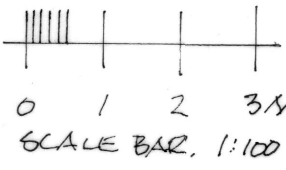


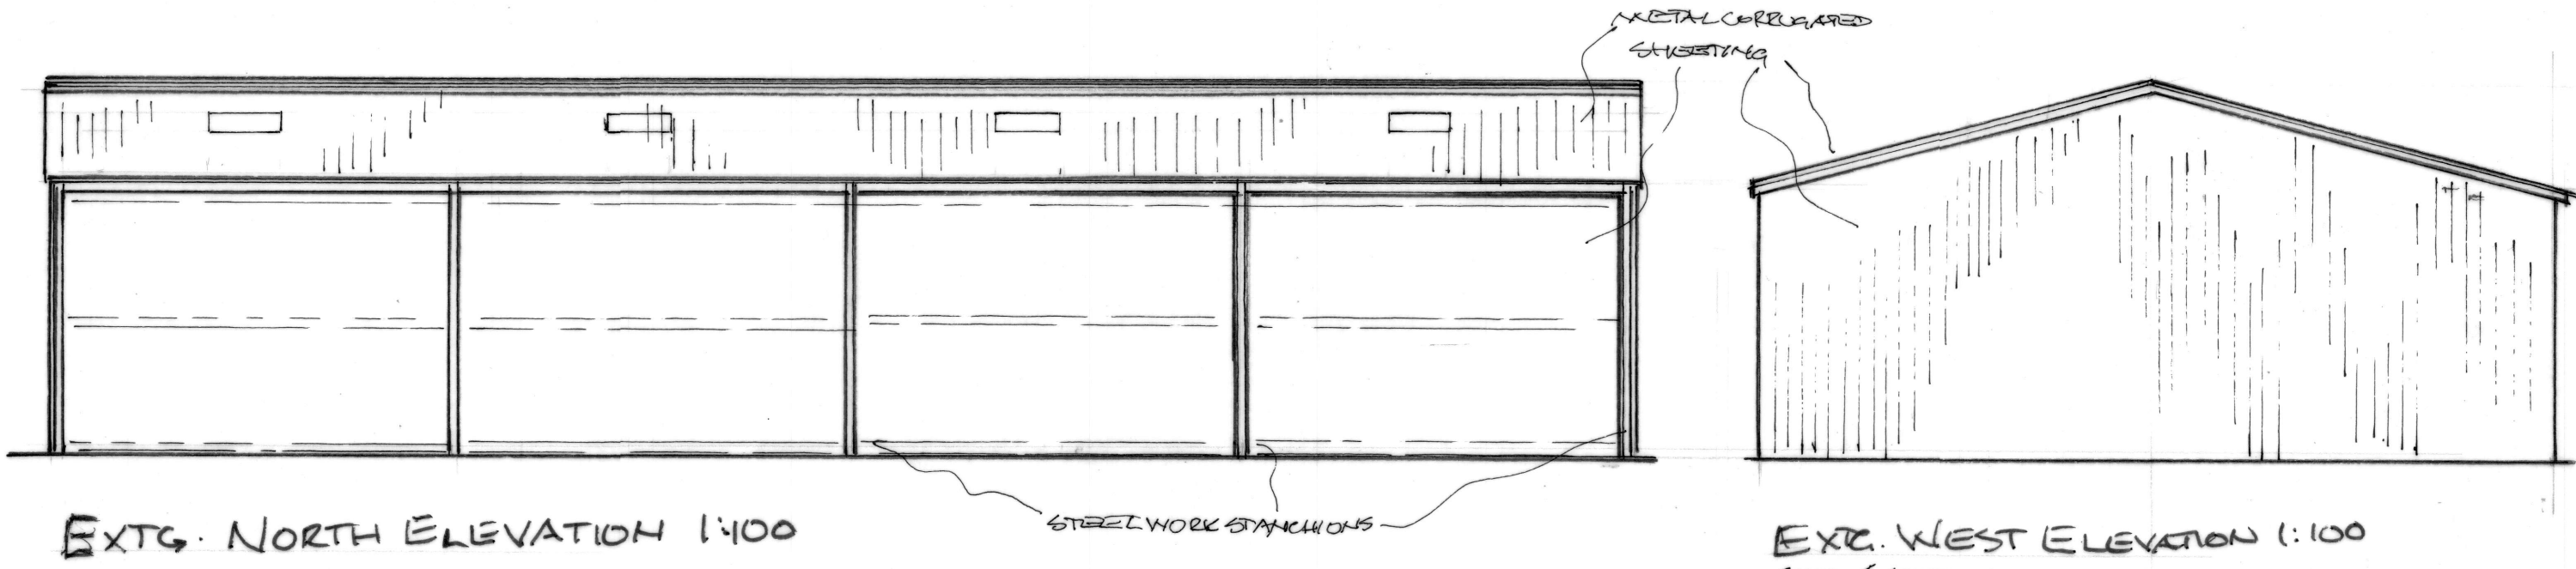

PROJECT:
CONVERSION OF STEEL FRAMED BARN SOUTH OF
AMIES MILL FARM BARN, KERNES LANE, HORSHAM