




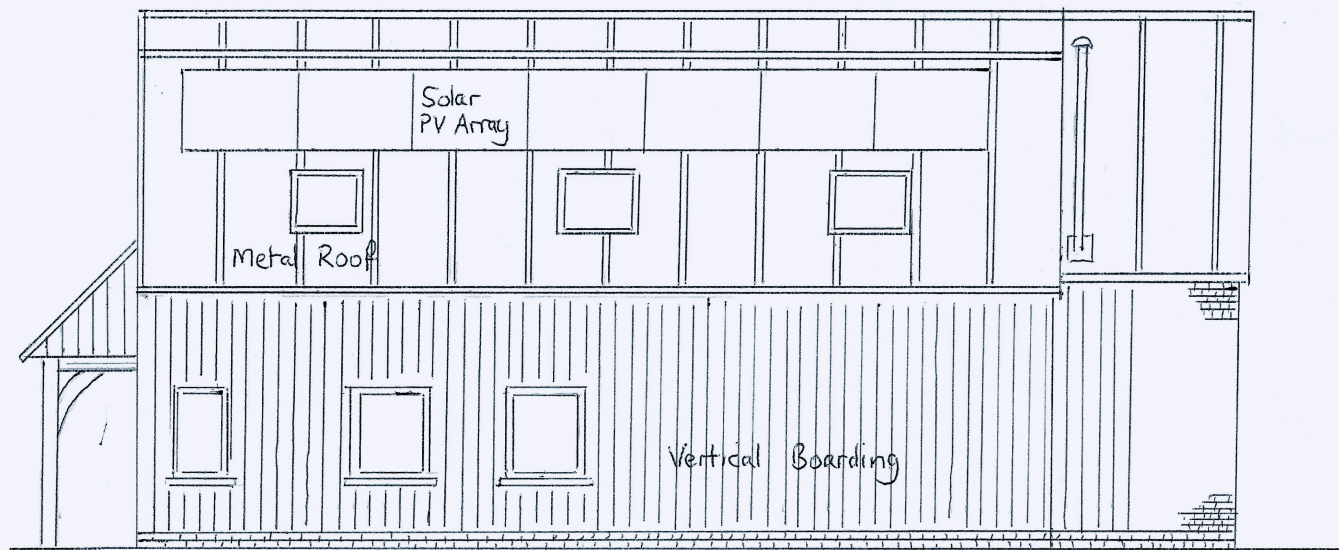

WEST

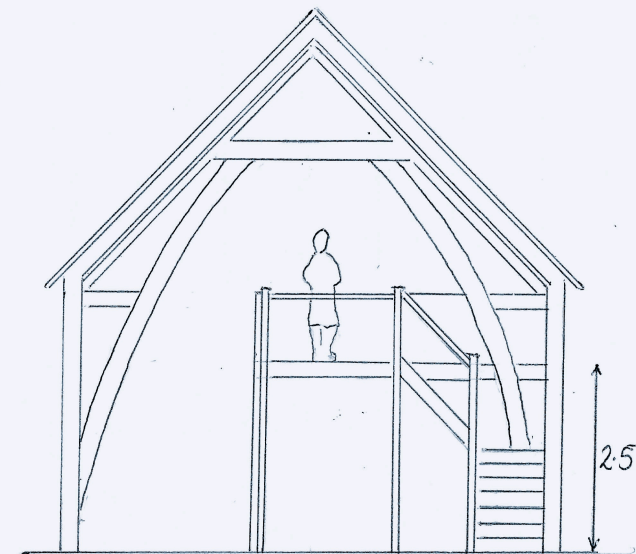

SECTION

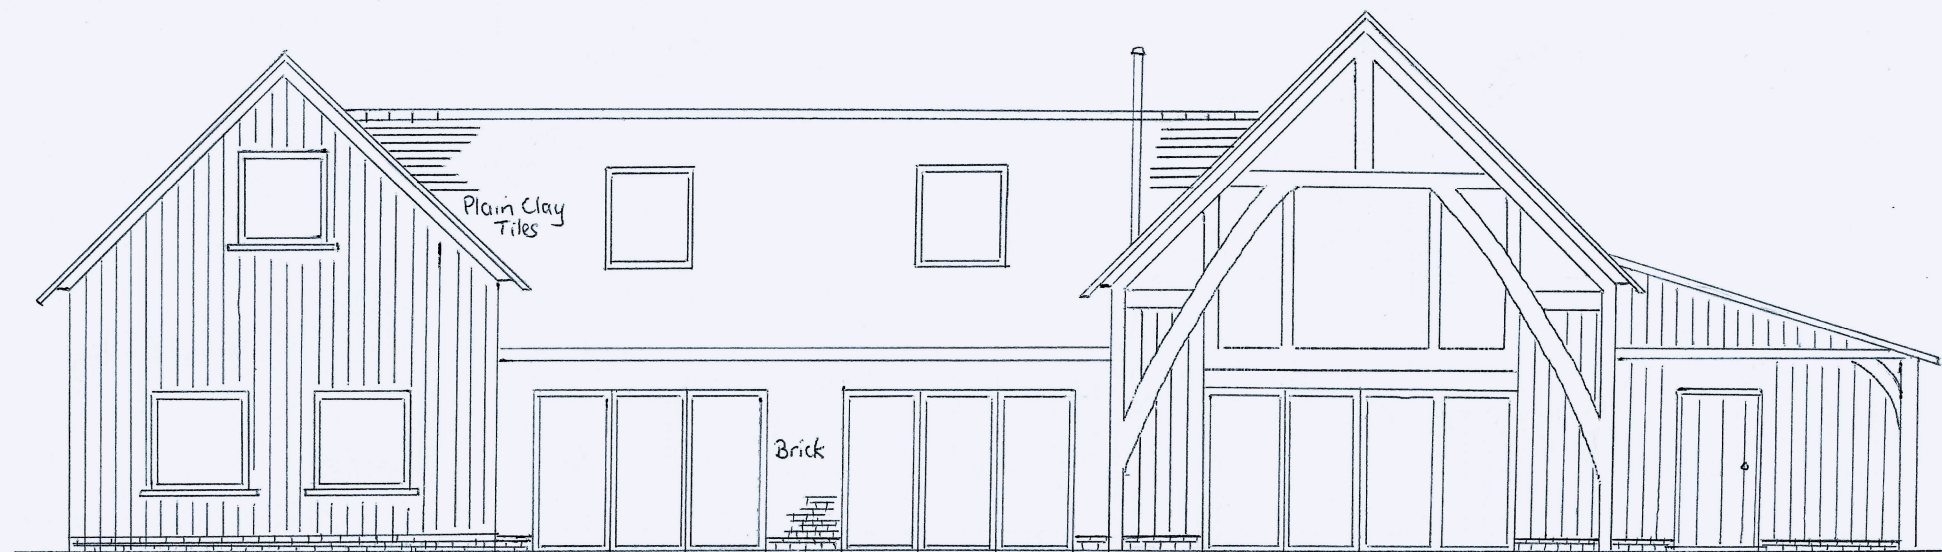

SOUTH

ELEVATIONS

1:100 ON A4

MAY 2026

0 1 2 3 4 5m