


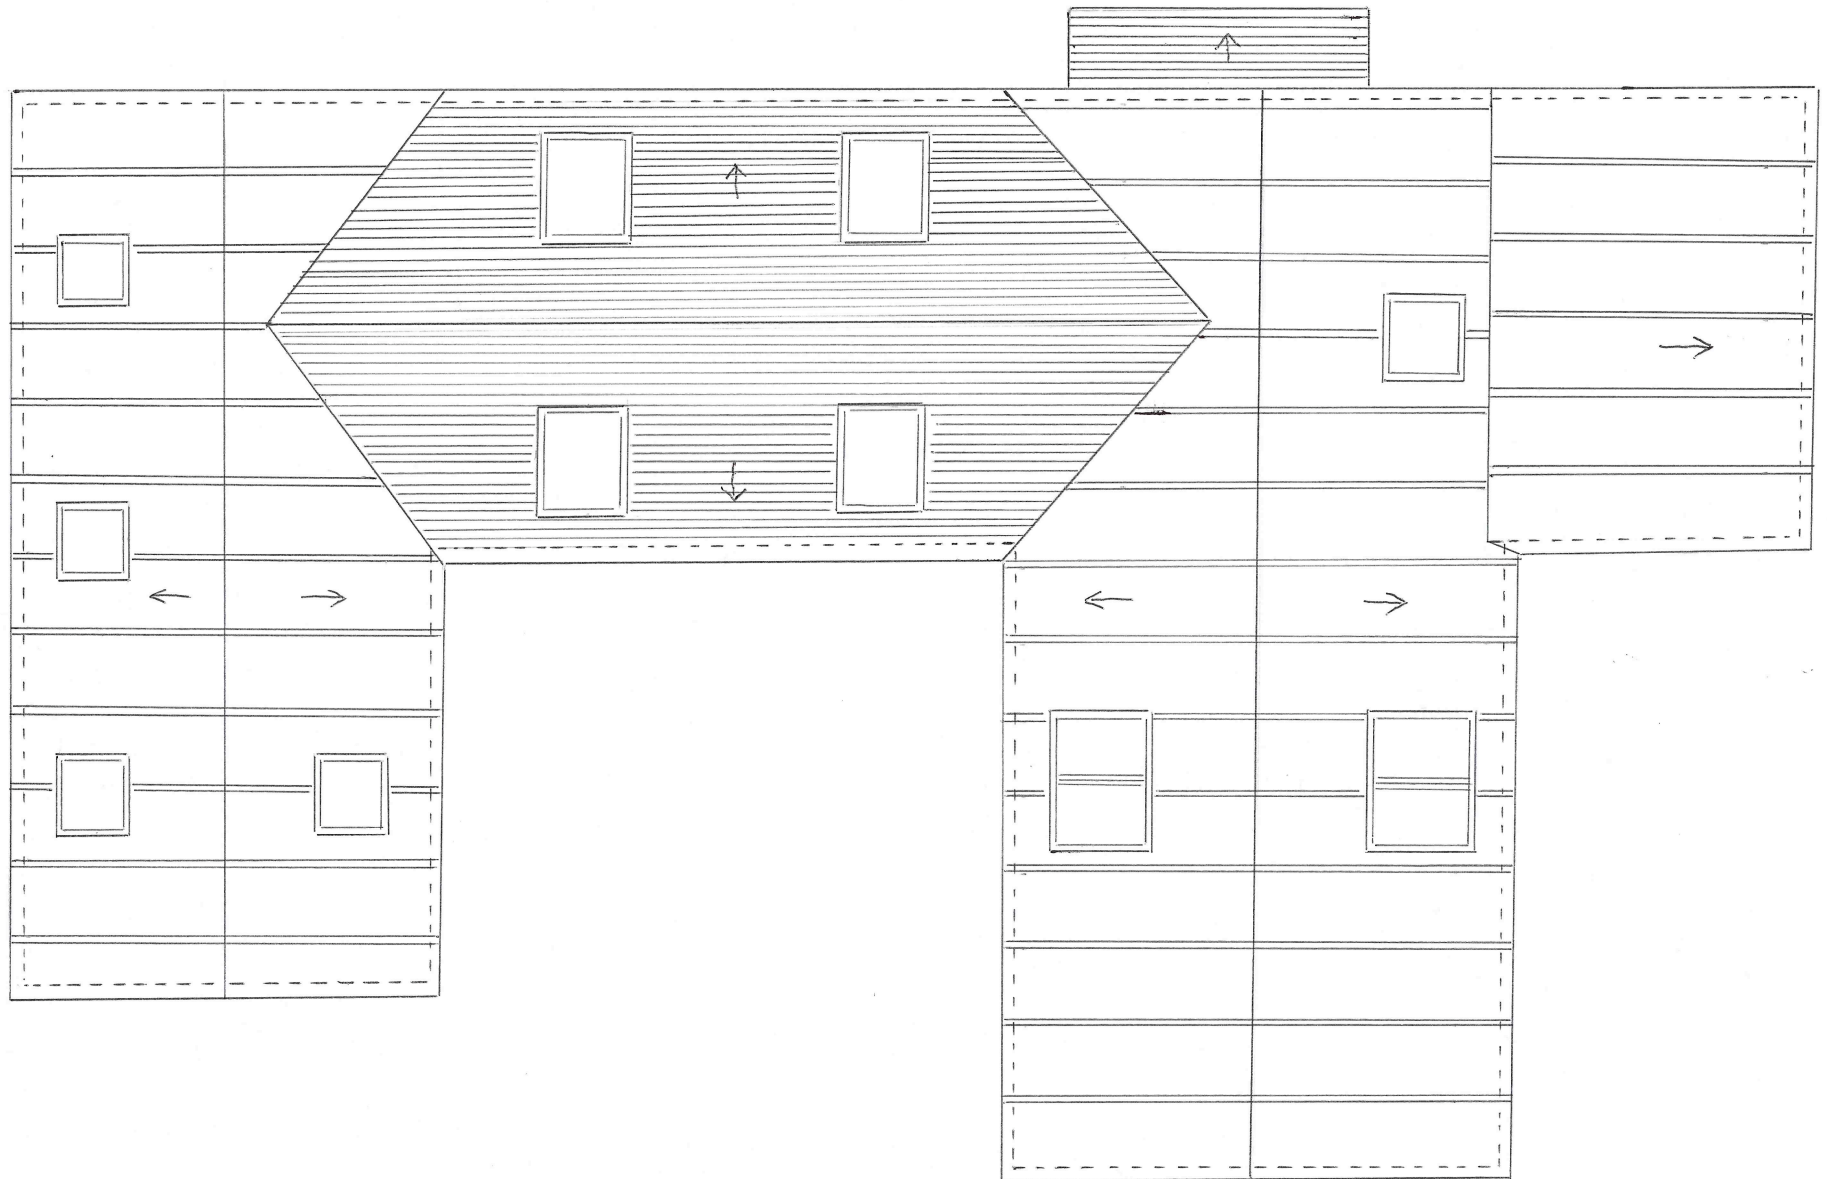

ROOF PLAN 1:100 ON A4 0 1 2 3m