



EXISTING
BLOCK PLAN

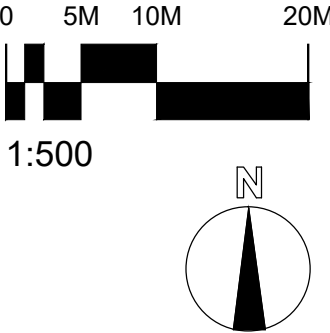

PROPOSED
BLOCK PLAN

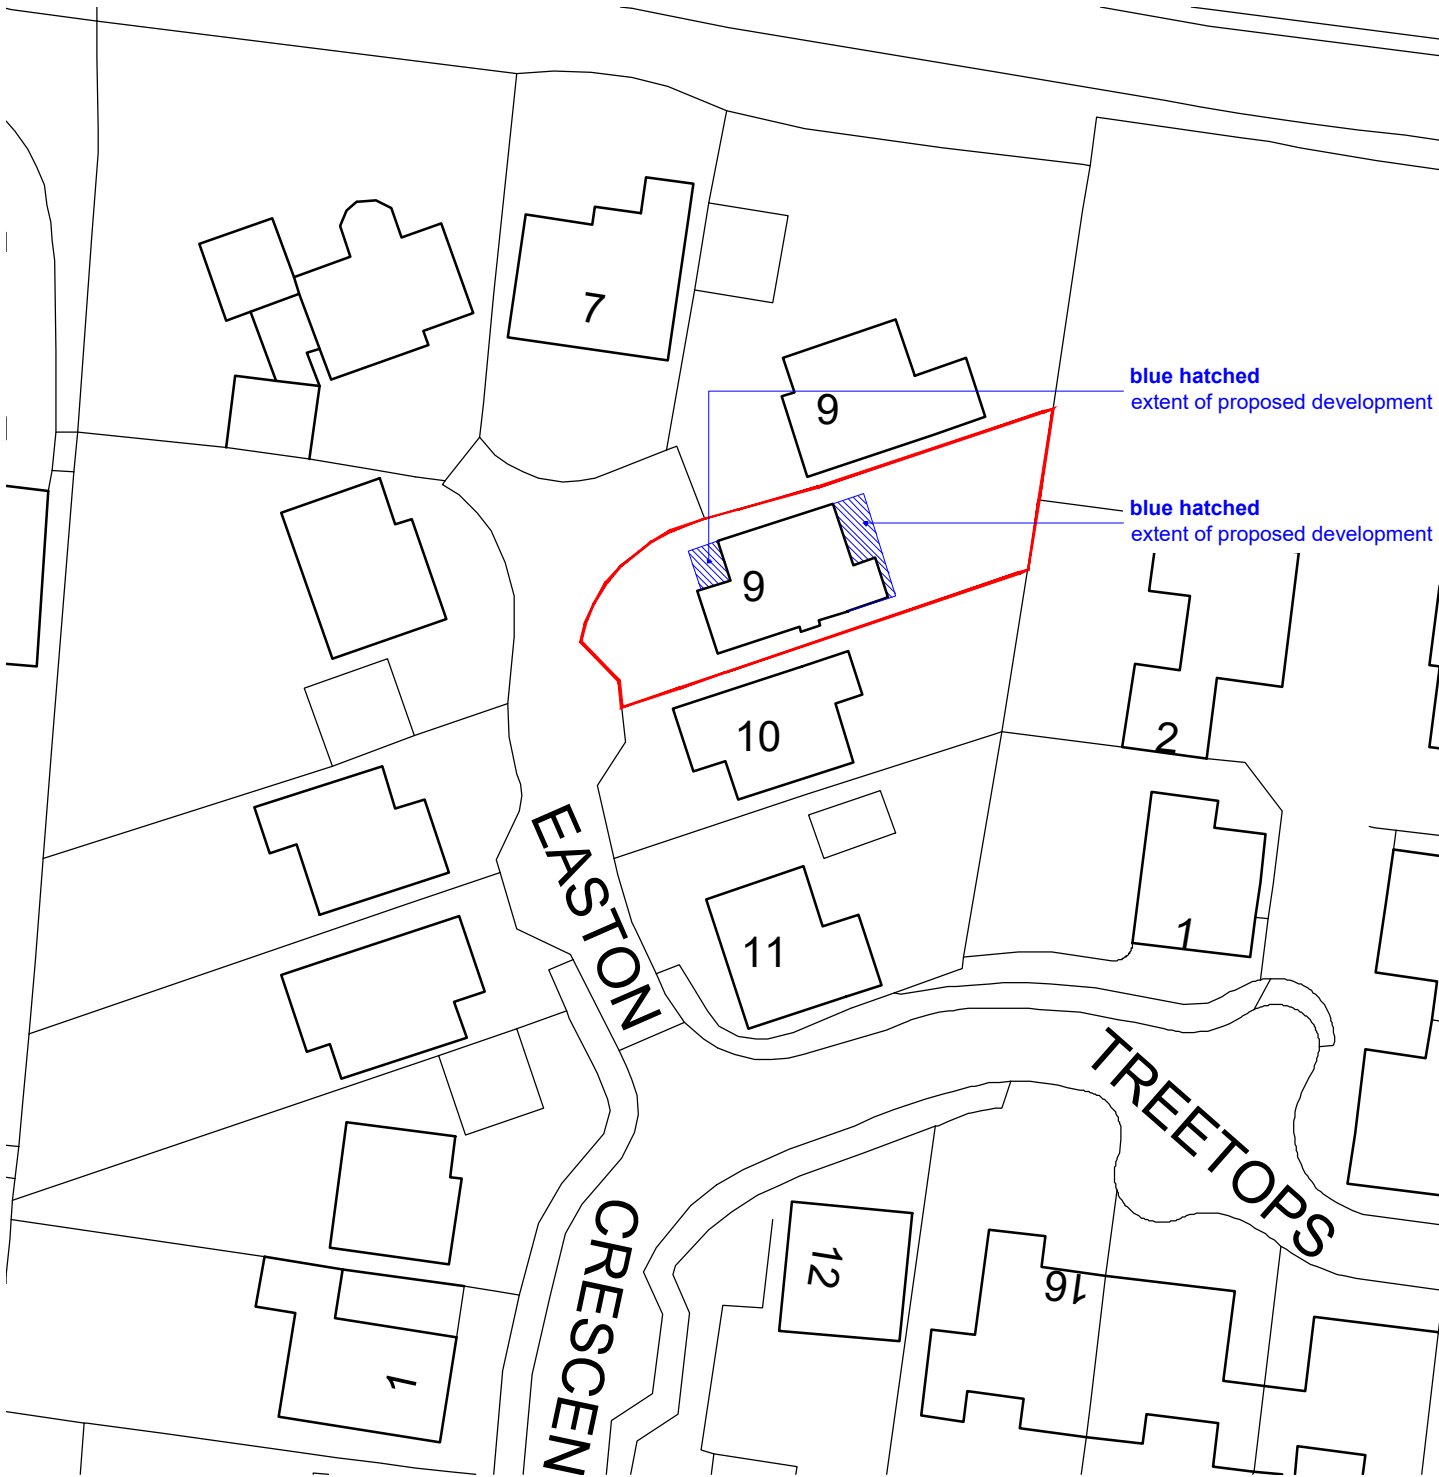

Rev.	Date	Details
Project:		
9 Easton Crescent		
Billingshurst		
West Sussex		
Content:		
P L A N N I N G		
Proposed & Existing		
Block Plan		
North:		
Drawn By:	Date:	
SAR	23.02.26	
Scale:	Rev:	
1:500@A3	-	
Notes:		
Figured dimensions to be used in preference to scaled. The Contractor is to check all site dimensions and setting-out and obtain the Architect's instructions in respect of any discrepancy revealed before work is put in hand. Description or illustration of proprietary systems or products is not to be taken as licence in respect of patents or copyright involved or royalties due. All rights in drawing and design are reserved to the Architect. Copyright; not to be reproduced without the Architect's permission. Subject to survey		