


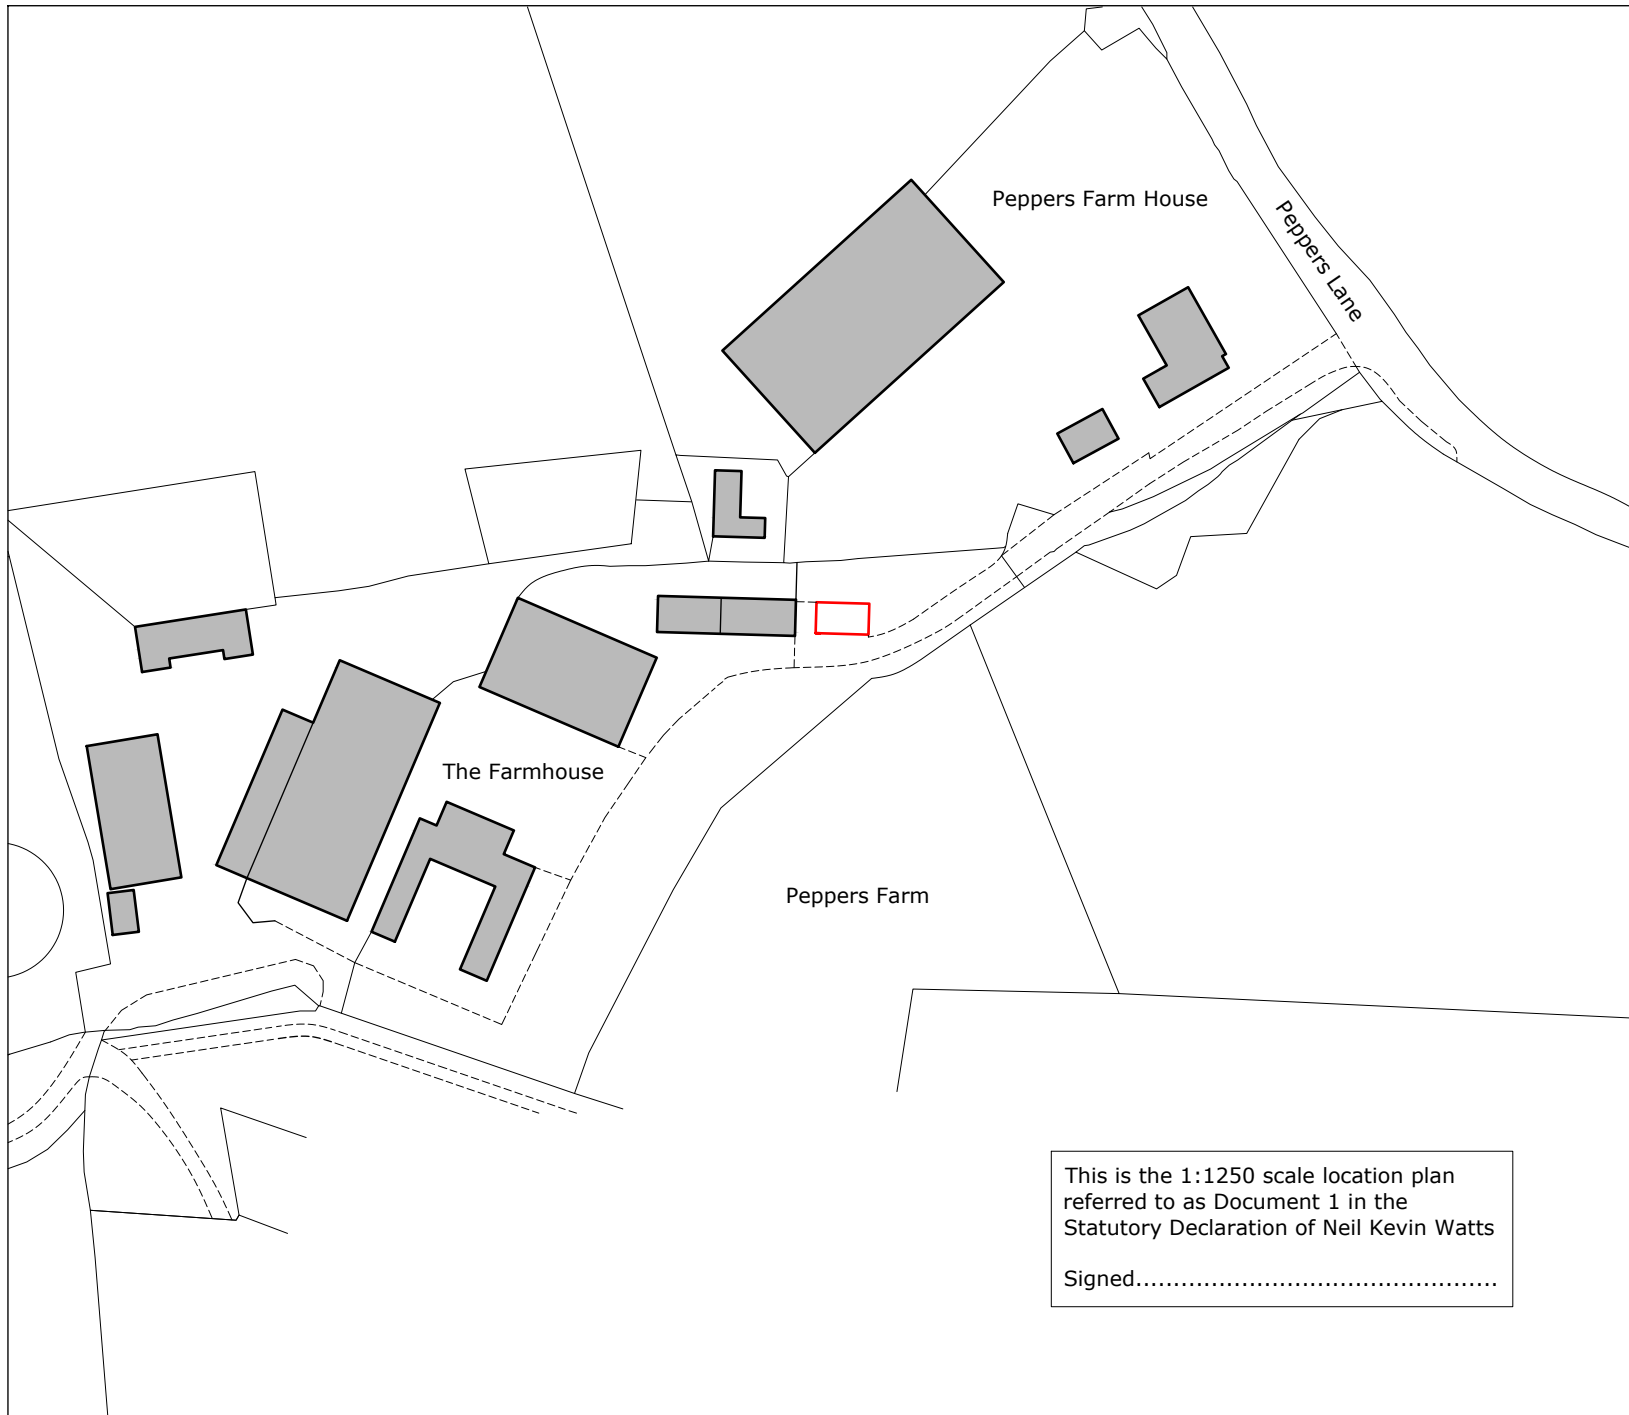

Do not scale from drawing except for planning purposes

All dimension are in millimetres

No work is to extend over adjoining properties without express permission

All designs are subject to a structural feasibility analysis

Location plan

The Tack Room
Peppers Farm
Peppers Lane
Ashurst
West Sussex

Plan No: PL/TG/03A
Scale: 1:1250

Drawing size: A4

This is the 1:1250 scale location plan referred to as Document 1 in the Statutory Declaration of Neil Kevin Watts

Signed.....



07769 952066
01403 241466

concept design
planning applications
building regulations