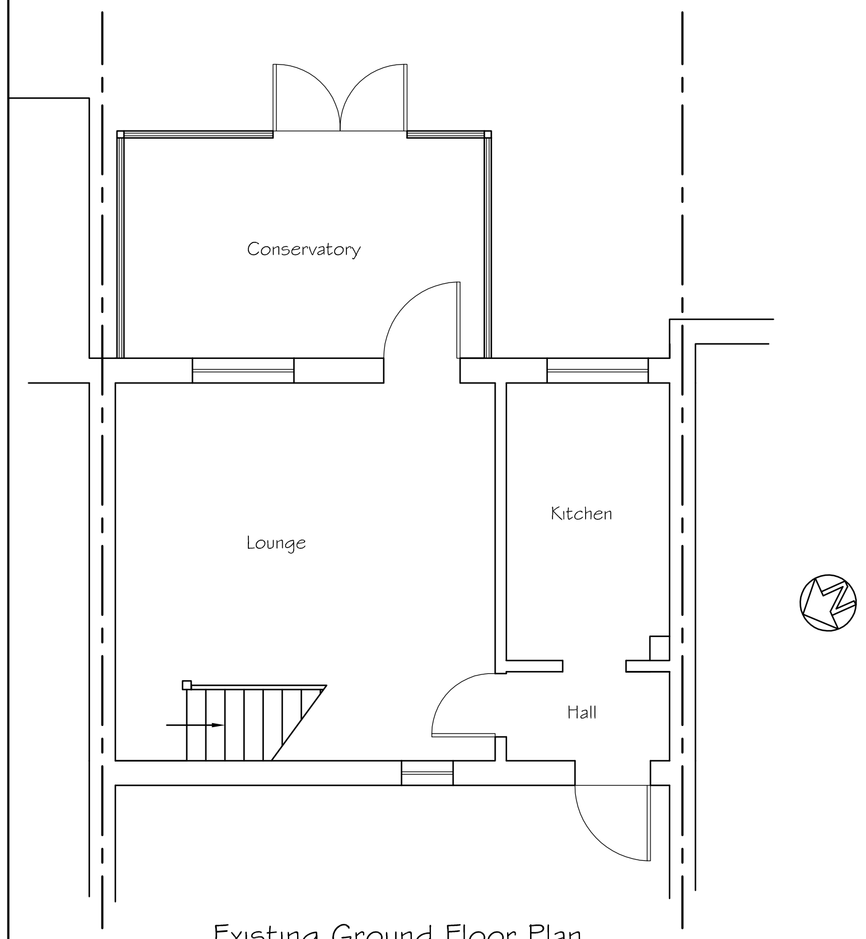

Existing Ground Floor Plan

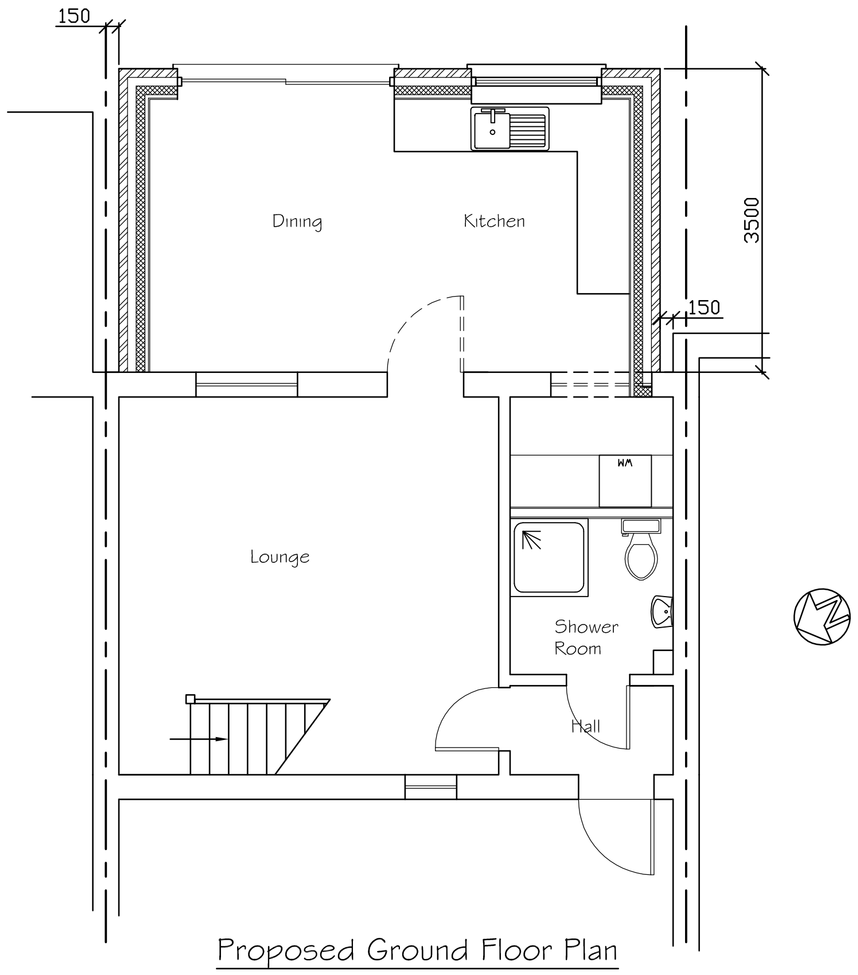

Proposed Ground Floor Plan

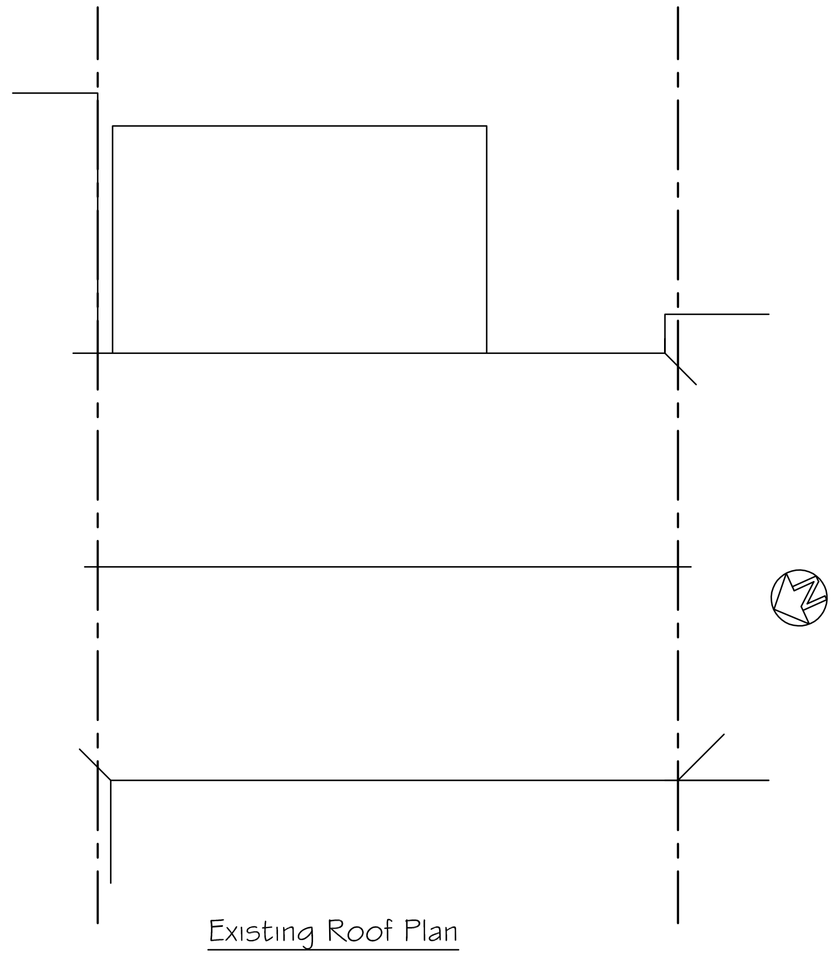

Existing Roof Plan

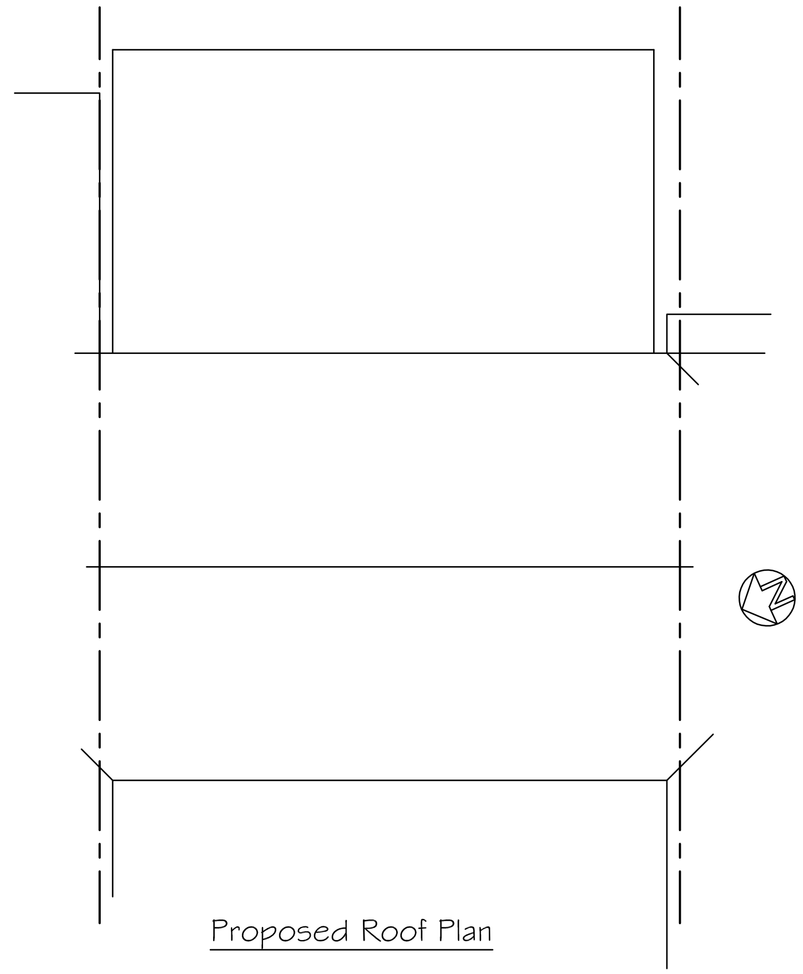

Proposed Roof Plan



SCALE 1:50

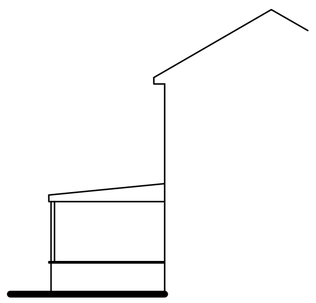

Existing Side (North) Elevation

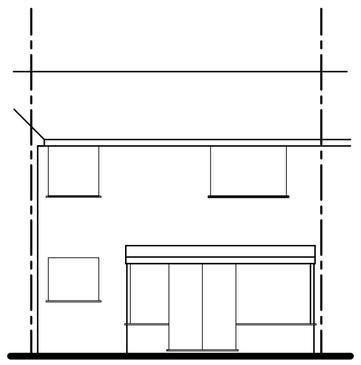

Existing Rear (East) Elevation

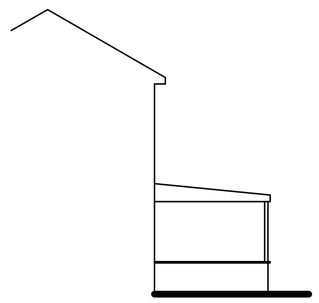

Existing Side (South) Elevation

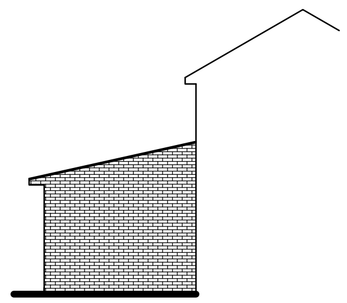

Proposed Side (North) Elevation

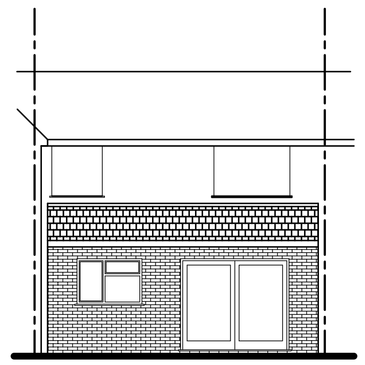

Proposed Rear (East) Elevation

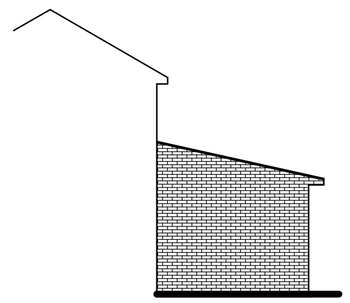

Proposed Side (South) Elevation

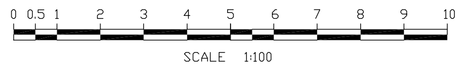

SCALE 1:100

Tony Rogers
Building Consultants
Address: 40 Dawn Crescent, Upper Beeding
West Sussex, BN44 3WH
Telephone: 01903 815225 Fax: 01903 815225

Rev.	Date:	Revision Description:

Client: Mr & Mrs J Dunford

Address: 9 Mimmack Close
Steyning
West Sussex
BN44 3SH

Project: Proposed ground floor rear extension

Scale: 1:50 1:100
Paper Size A1

Date: April 2024

Drawing No: 24/1574/01

Drawn By: AWR

Revision: