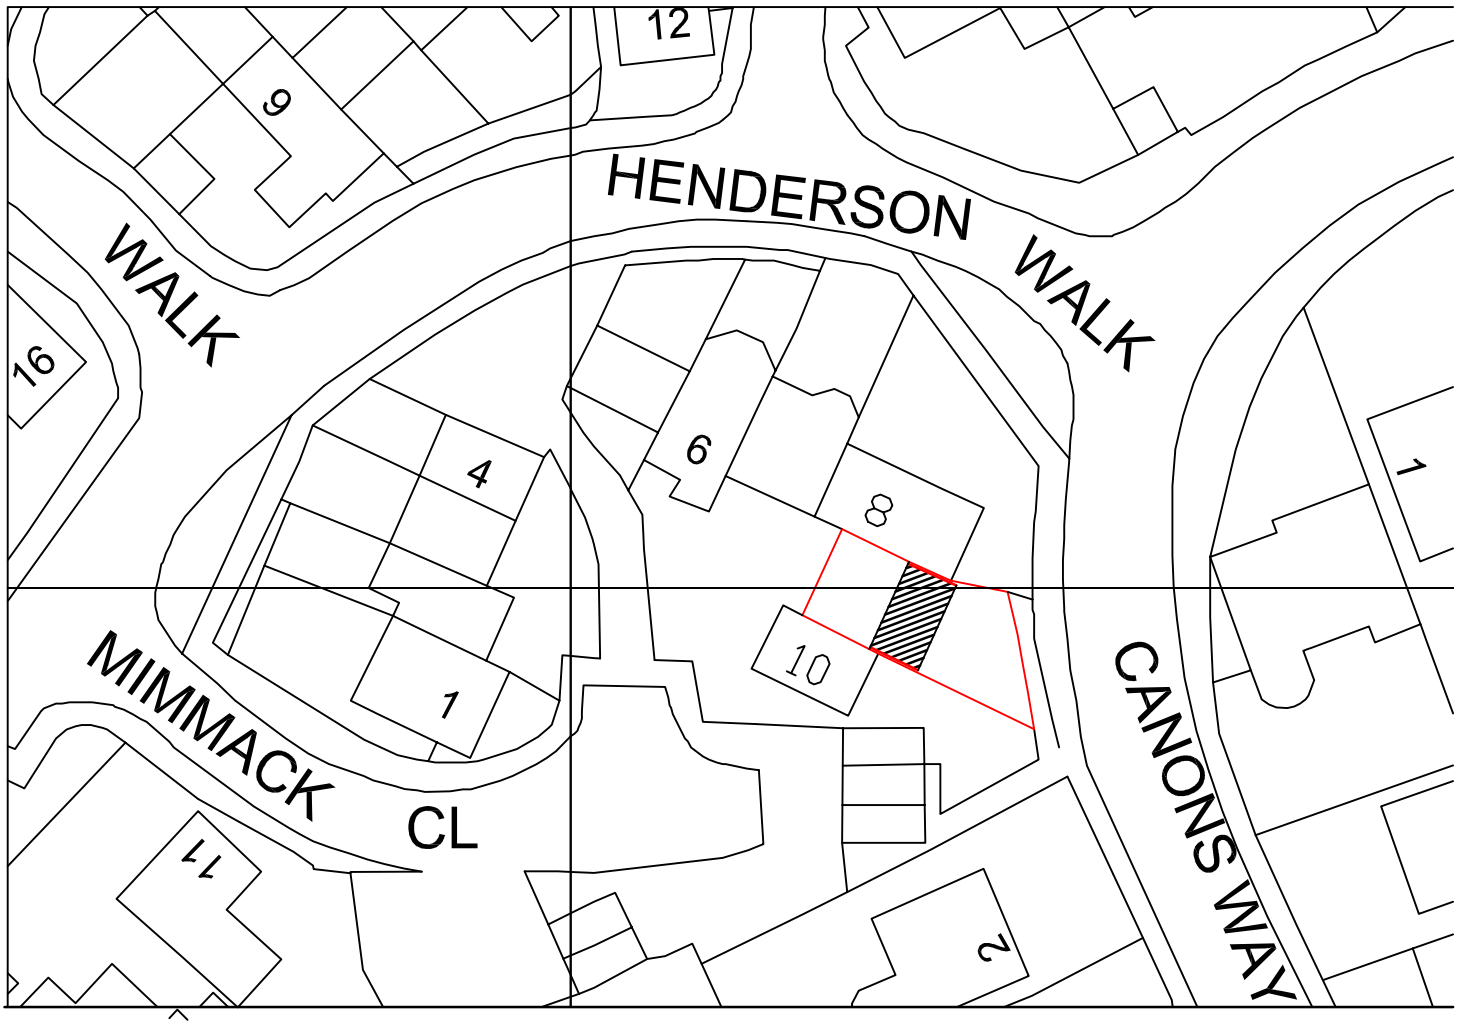

0 20 40 60 80

Metres

N

9 Mimmack Close
Steyning
Block Plan 1:500
A4 Paper