
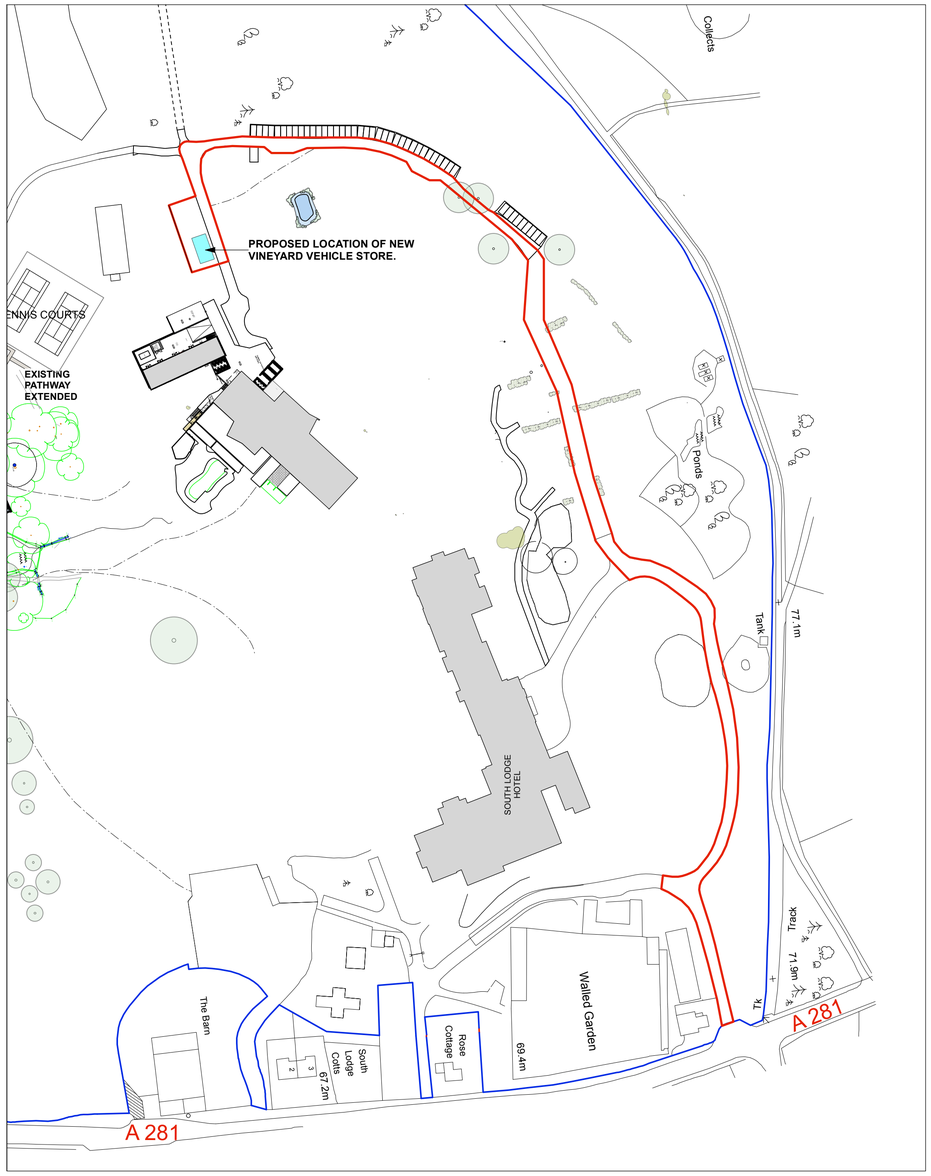


0 20m 40m 60m 80m 100m


SCALE 1:1250

OS account No. 100006304


BLOCK PLAN TO SHOW SITE LOCATION

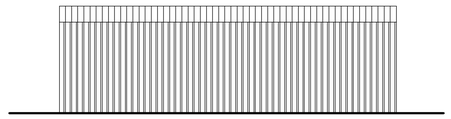


REAR ELEVATION (WEST)

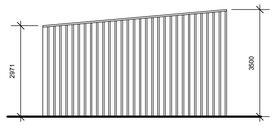

SOUTH SIDE ELEVATION

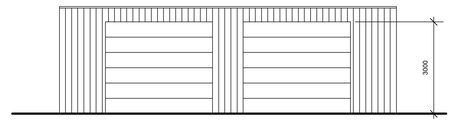


FRONT ELEVATION (EAST)

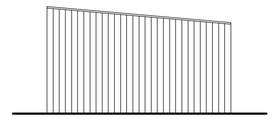


NORTH SIDE ELEVATION

Solar panel array to roof area to maximise panel numbers. Power generated to be battery store for use to power building.

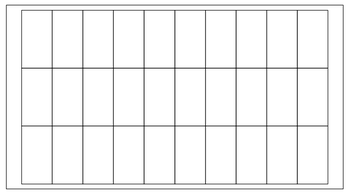

ROOF PLAN OF VINEYARD STORE

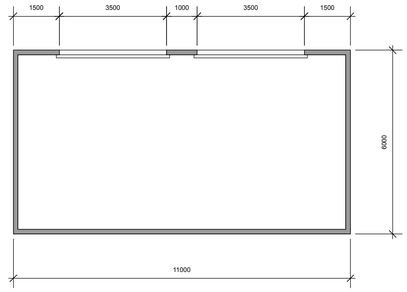

PLAN OF VINEYARD STORE

SCHEDULE OF MATERIALS


WALLS - POWDER COATED PROFILED STEEL SHEETS IN LIGHT GREY COLOUR. OAK CLADDING TO EAST AND NORTH SIDE.

ROOF - POWDER COATED PROFILED STEEL SHEETS IN LIGHT GREY COLOUR AND SOLAR PANEL INSTALLATION TO BATTERY STORE.

DOORS - UP AND OVER STEEL SECTIONAL DOORS IN LIGHT GREY COLOUR .

0 1m 2m 3m 4m 5m

SCALE 1:100

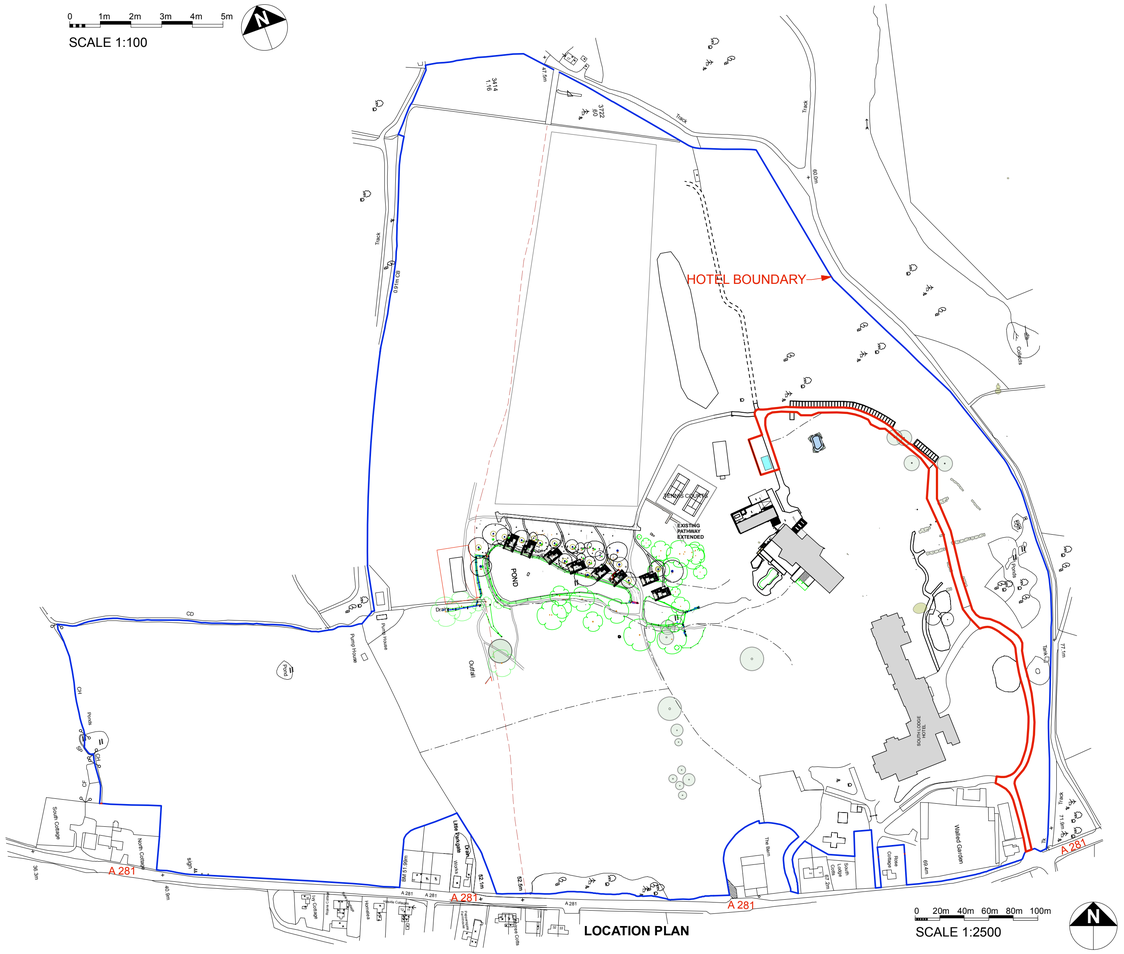

LOCATION PLAN

0 20m 40m 60m 80m 100m

SCALE 1:2500

notes:

amendments:

Felce & Guy Partnership LLP
Architects

Studio 5 | English Close | Hove | BN3 7ET
T: 01273 736217 **E:** info@felceandguy.co.uk

project: VINEYARD STORE

location: SOUTH LODGE HOTEL AND SPA
LOWER BEEDING

client: EXCLUSIVE HOTELS

drawing: VINEYARD STORE - PLANS, ELEVATIONS AND LOCATION

scale: 1:100 1:1250 1:2500 page: A1

drawn by: checked by:

date:	drawing number:	revision:
December 2024	**2453.5.4 - 01**	**C**

© Felce & Guy Partnership LLP