


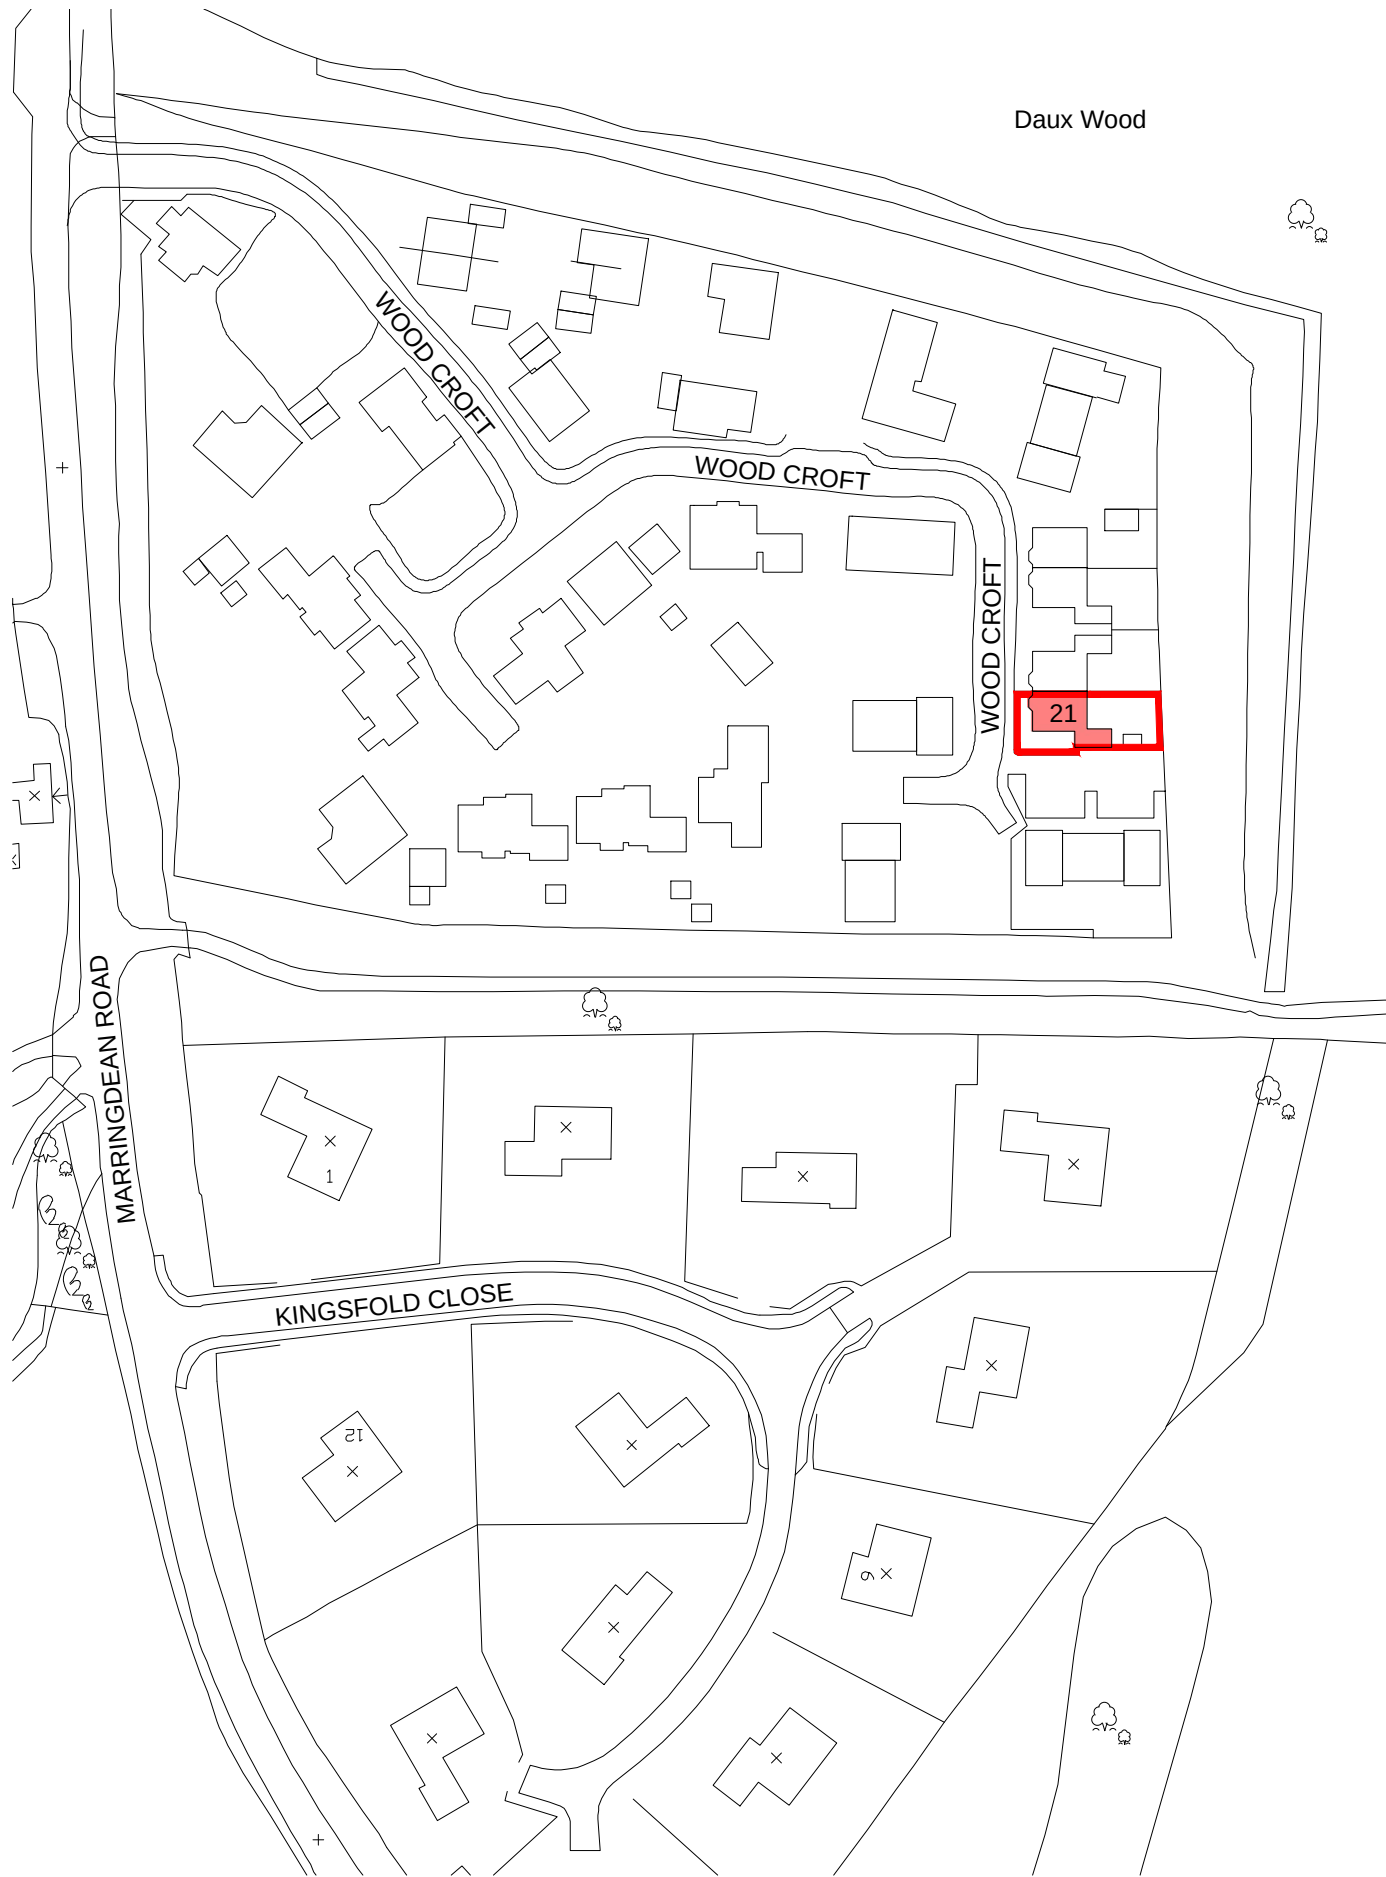


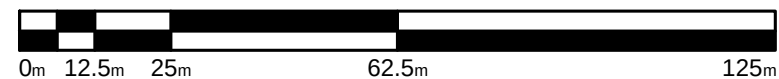

Location Plan

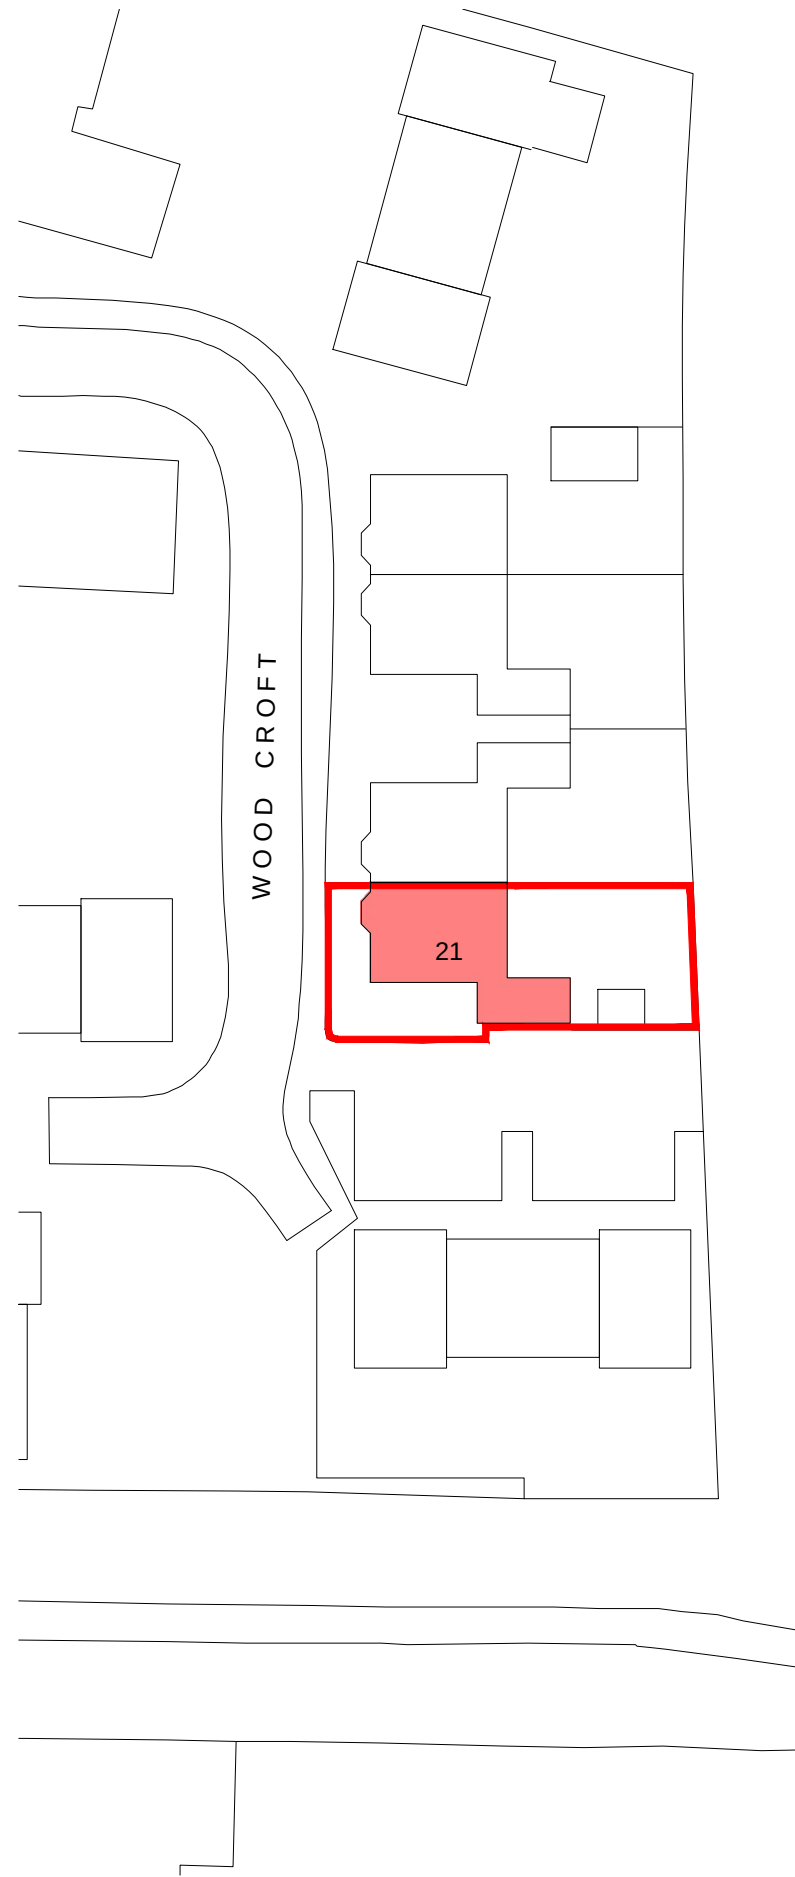


Scale 1:1250

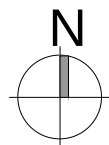

Block Plan



Scale 1:500

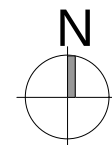

notes
Where applicable this drawing to be read in conjunction with Structural engineers
and specialist sub contractors' details, specification and drawings
Do not scale from this drawing

a Block plan added as per Planning Officer comments 09.06.26
revisions

planning issue

project
Proposed change of use for
21 Wood Croft, Billingshurst,
RH14 9XL for Mr & Mrs. Smith

site
Existing Block Plan

scale @ a3	date	dep no.	drawn
1:1250	May '26	100a	Planning