



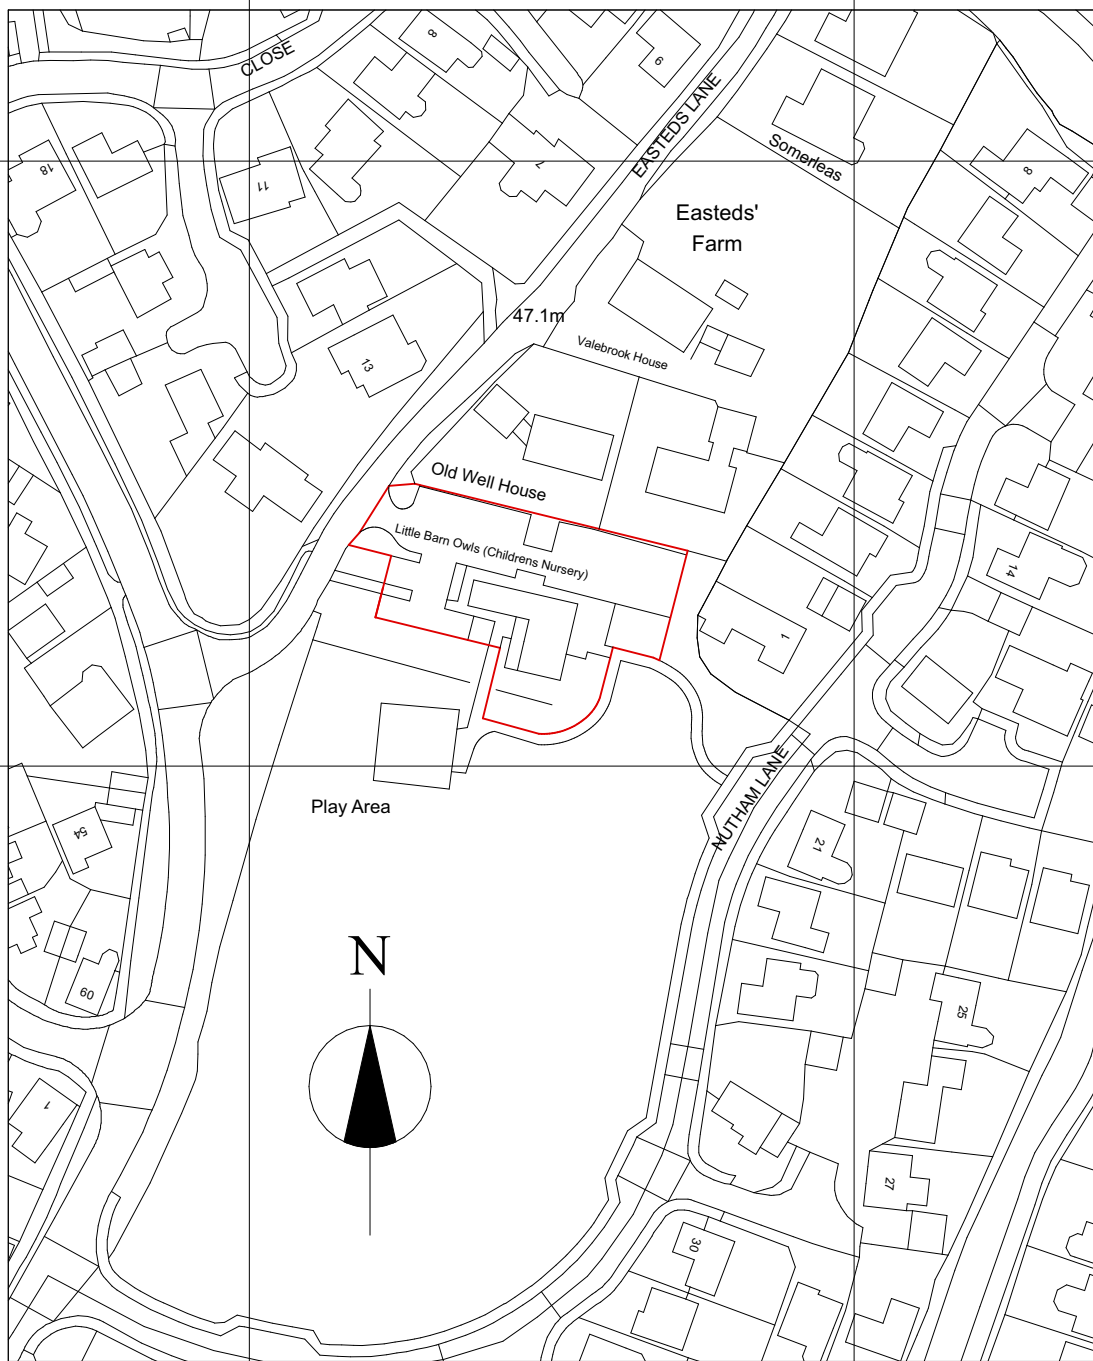

Site Location Plan scale 1:1250



Block Plan scale 1:500

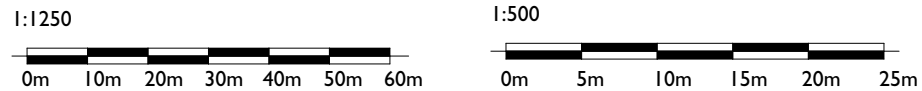

Notify the architect for drawings and/or specification discrepancy.
This project is subject to survey and statutory approvals.
© This drawing must not be reproduced in whole
or part without written consent.
Do not scale from this drawing. Verify all dimensions on site.

A	Proposed Buggy Store shown	09.06.2026
RevID	Comment	Transmittal Set Date

Job Title:
**New Classroom
Easteds Barn, Easteds Ln, Southwater,
Horsham RH13 9DP**

Client: **Little Barn Owls Nursery & Farm School**

Drawing Title:
**Site Location Plan
and Block Plan**

Project Status:	PLANNING		
Scale: @A3 1:1250, 1:50	Date: 09/06/2026	Drawn: db	Checked: db
Job No: J005441	Drawing No: CD-01 rev A	Rev: v005	

BROUARDARCHITECTS
Kent Office: Brouard Architects
1 Bromley Lane | Chislehurst | BR7 6LH
T: 01689 857253
E: info@brouardarchitects.co.uk
W: www.brouardarchitects.co.uk

RIBA 
Chartered Practice