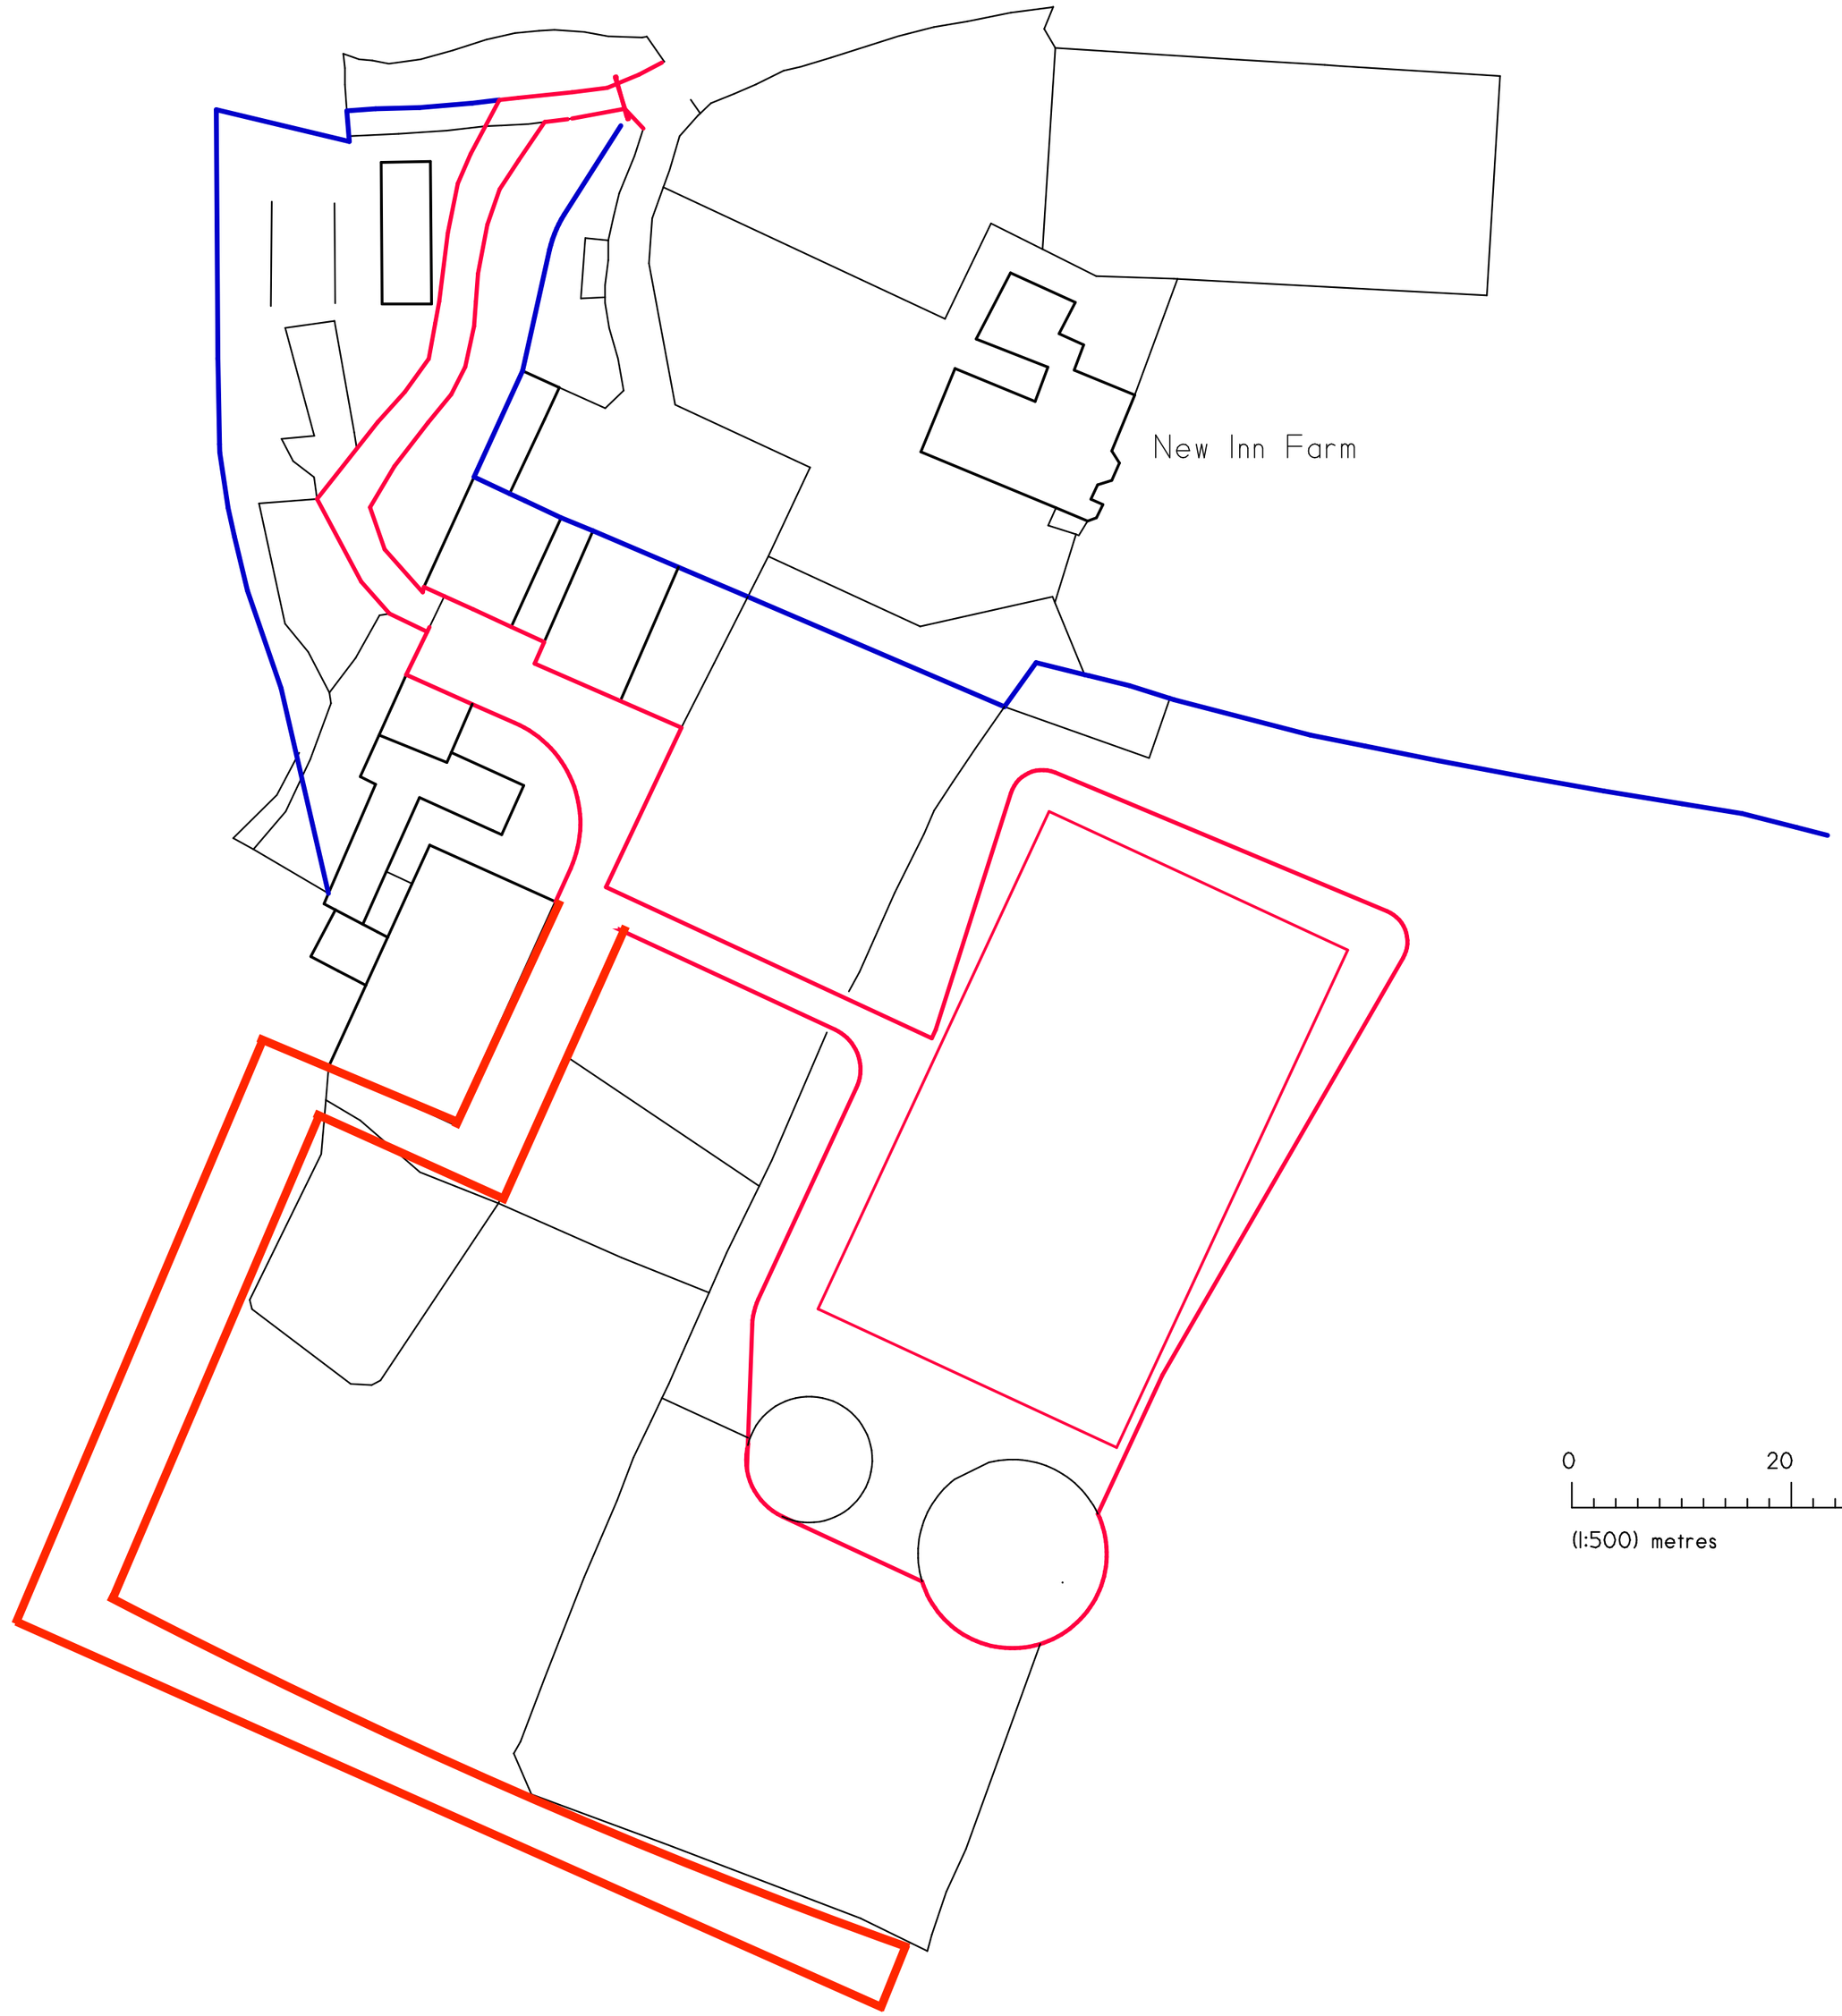


N

0 20 40 60

(1:500) metres

Site Plan 1:500

A2
1:500

REV	DATE	DESCRIPTION

CLIENT:
Ms. J. Linton

JOB TITLE:
Proposed outdoor arena, lunge pen and horse walker
New Inn Farm
West End Lane
Henfield
BN5 9RF

DRAWING TITLE:
Site / Block Plan

DSEQUINE
www.dsequine.com
0777 123 4567

REVISION	SCALE	As shown
	DATE	July 24
	DRAWN BY	
	CHECKED BY	

DRAWING No.
24/2202-2