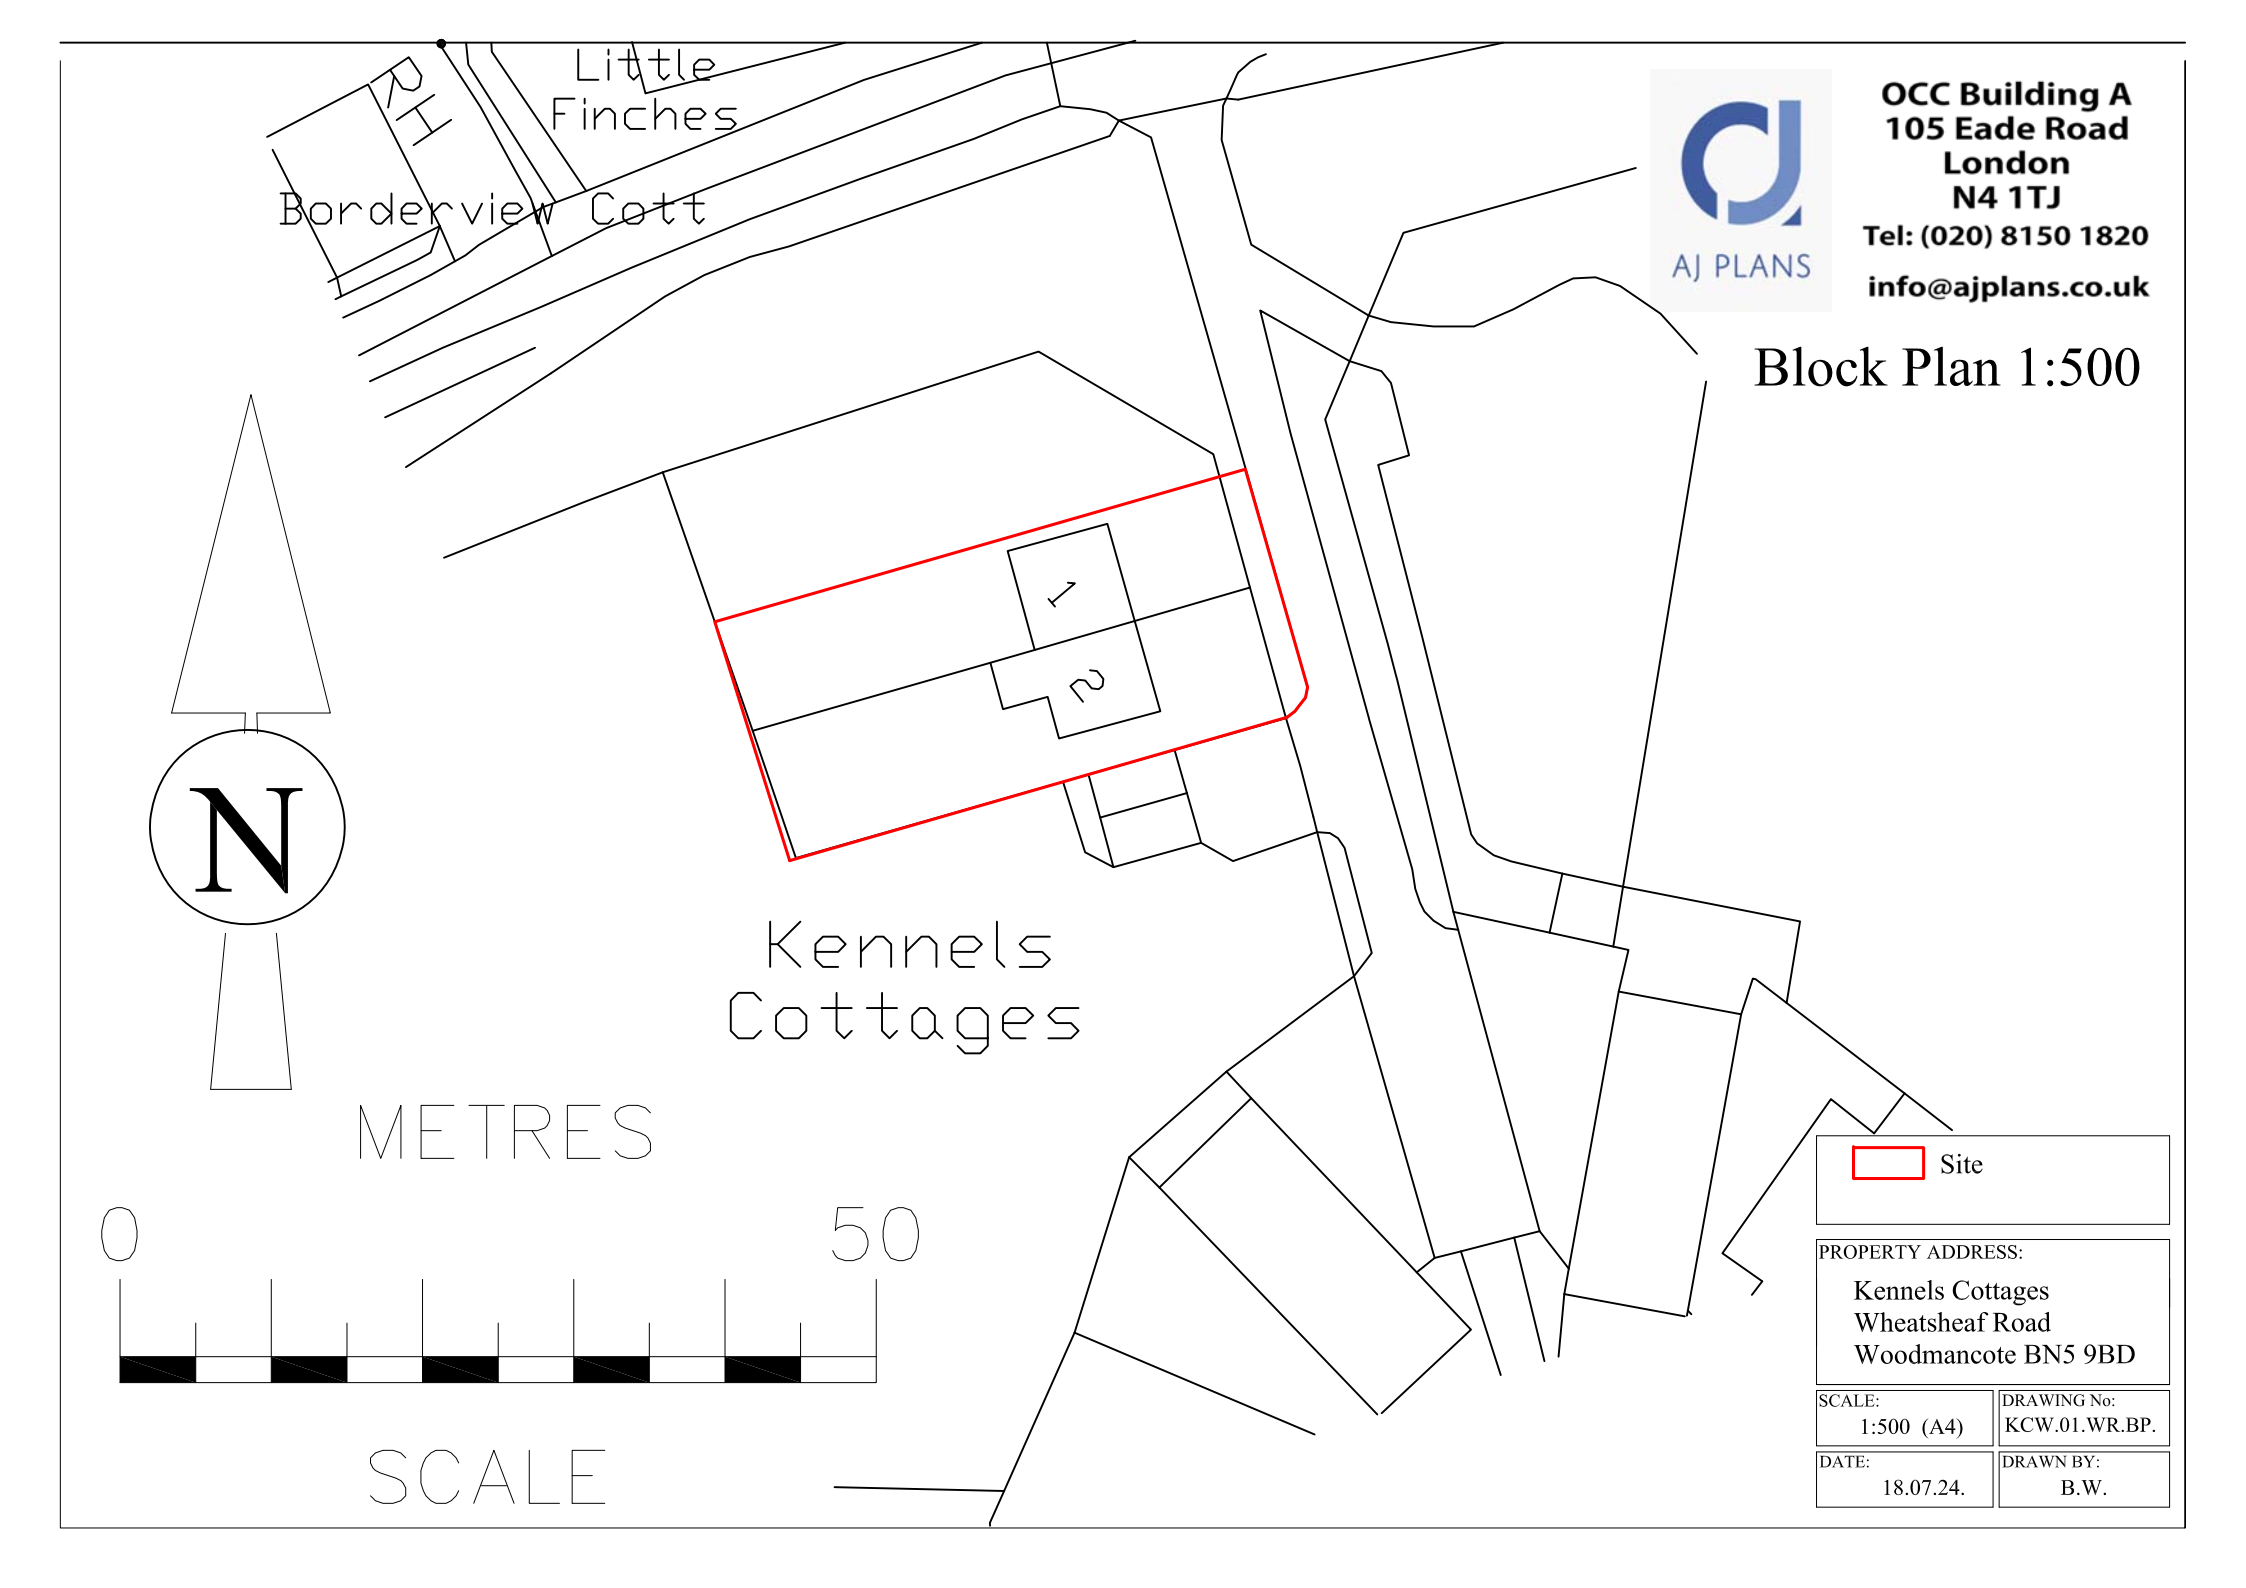

OCC Building A
105 Eade Road
London
N4 1TJ
Tel: (020) 8150 1820
info@ajplans.co.uk

AJ PLANS

Block Plan 1:500

Site

PROPERTY ADDRESS:
Kennels Cottages
Wheatsheaf Road
Woodmancote BN5 9BD

SCALE:	DRAWING No:
1:500 (A4)	KCW.01.WR.BP.
DATE:	DRAWN BY:
18.07.24.	B.W.