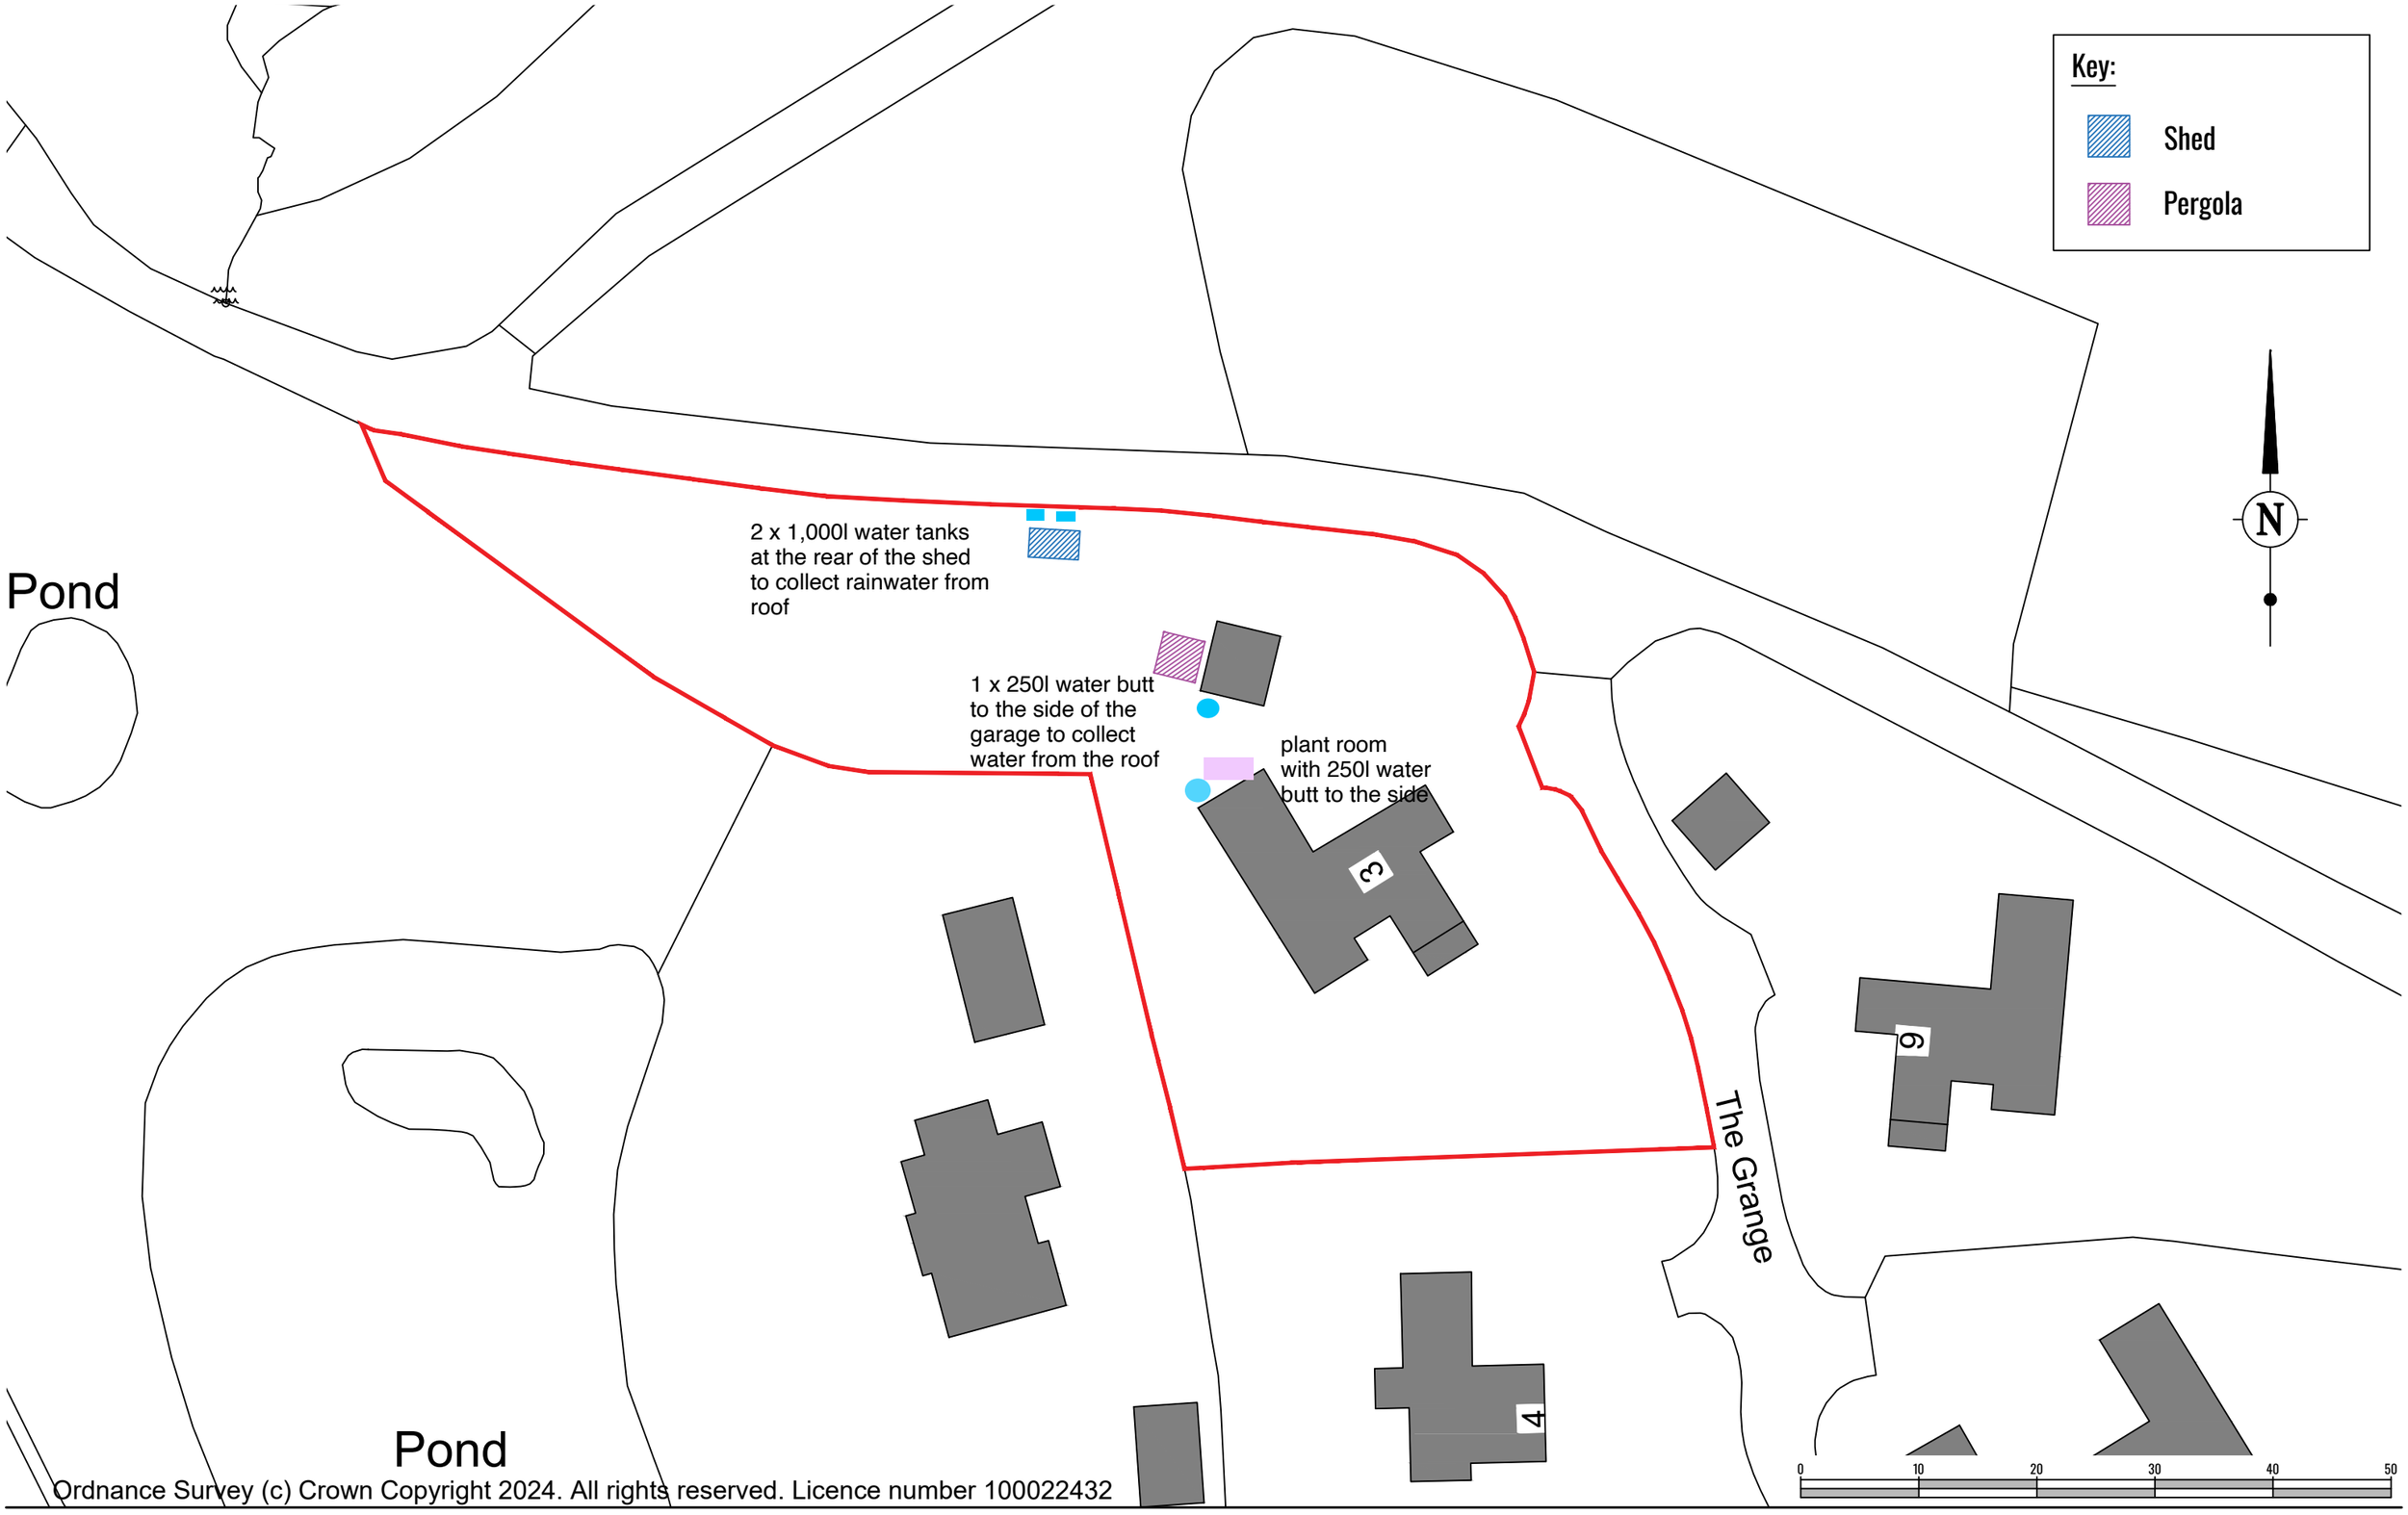


Ordnance Survey (c) Crown Copyright 2024. All rights reserved. Licence number 100022432

Do not scale from this drawing, except for planning purposes.

Additional Notes:

stage.	Planning
title.	Block/Site Plan
project.	3 The Grange, Ghyll House Farm, Broadwater Lane, Copsale, RH13 6QW
drawn by.	WA
job ref.	3TG-001
revision.	None
date.	14 July 2024
scale.	1:500 @ A3
sheet.	PL002