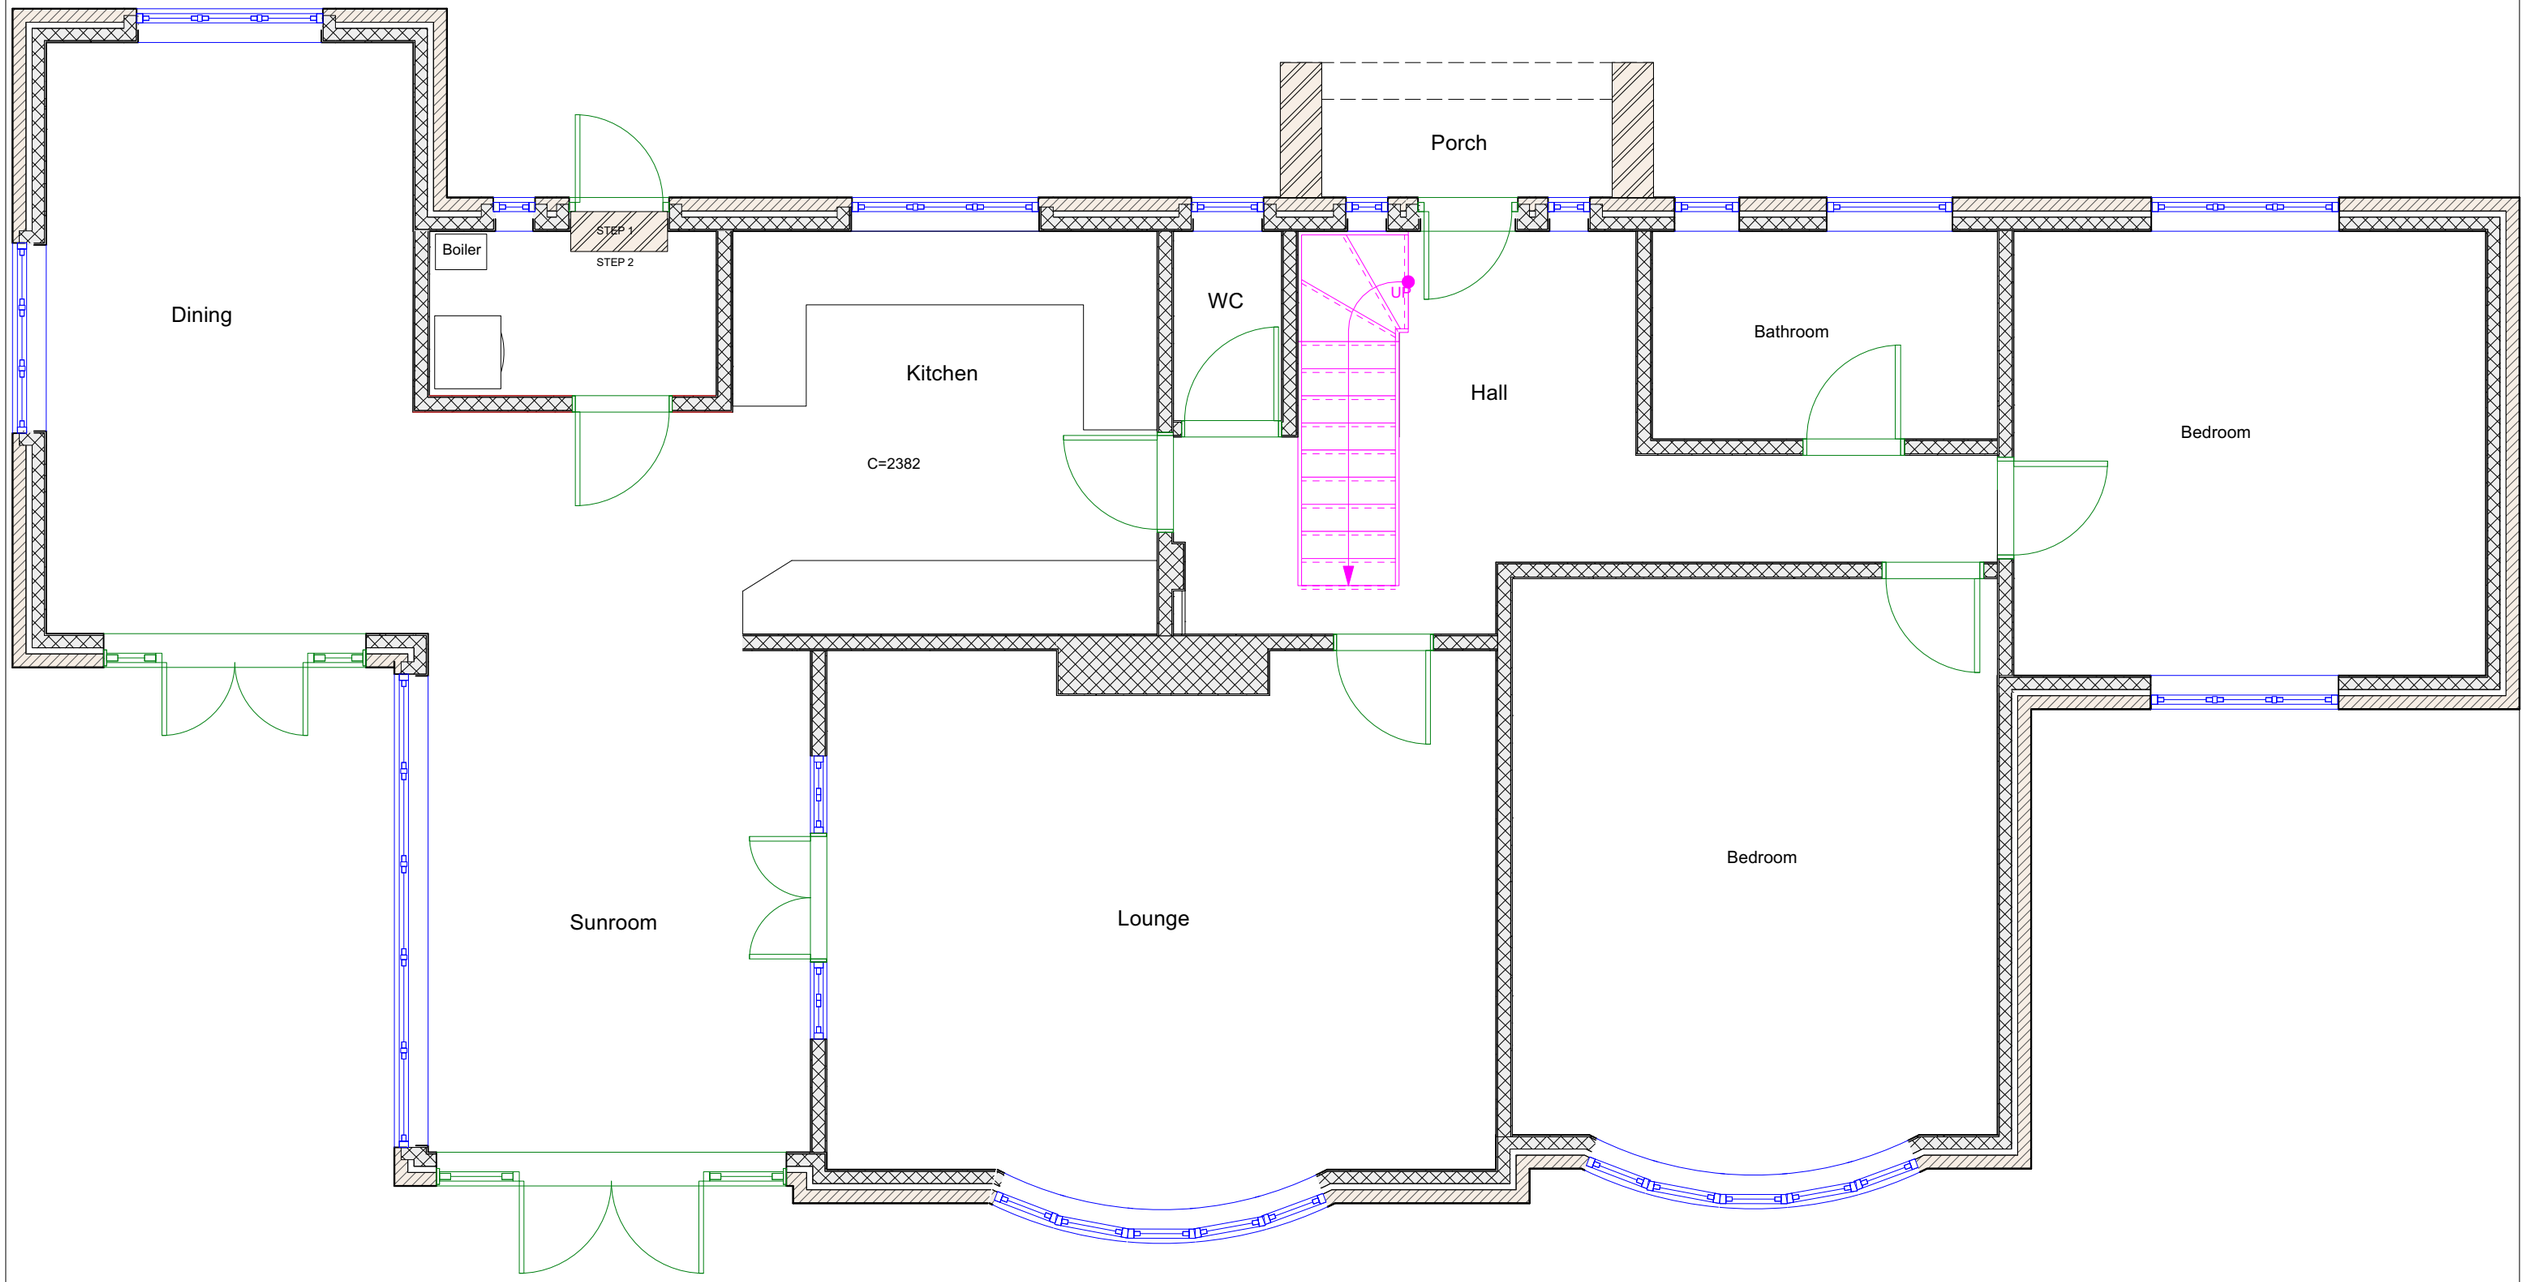


N

EXISTING GROUND FLOOR

0 1 2 3 4 5 M

PB PROPERTIES
the design to build on

CIAT CHARTERED PRACTICE

Paul Maggs MCIAT
Hazelwood, Harbolets Road,
West Chltington RH20 2LG
Tel: 01798 813298
paul@pbproperties.co.uk
www.pbproperties.co.uk

Client: Wortley

Site Address:
Inglewood
Haglands Lane
West Chiltington
RH20 2QR

Project Name:
Single storey extension
to Principal elevation

Date: 01/04/2025

Scales Page Size A3:
1:50

Plan No. D 0425/746/02

Drawings produced using Vectorworks CAD. Only written dimensions to be respected.
Copyright protected to PB Properties