


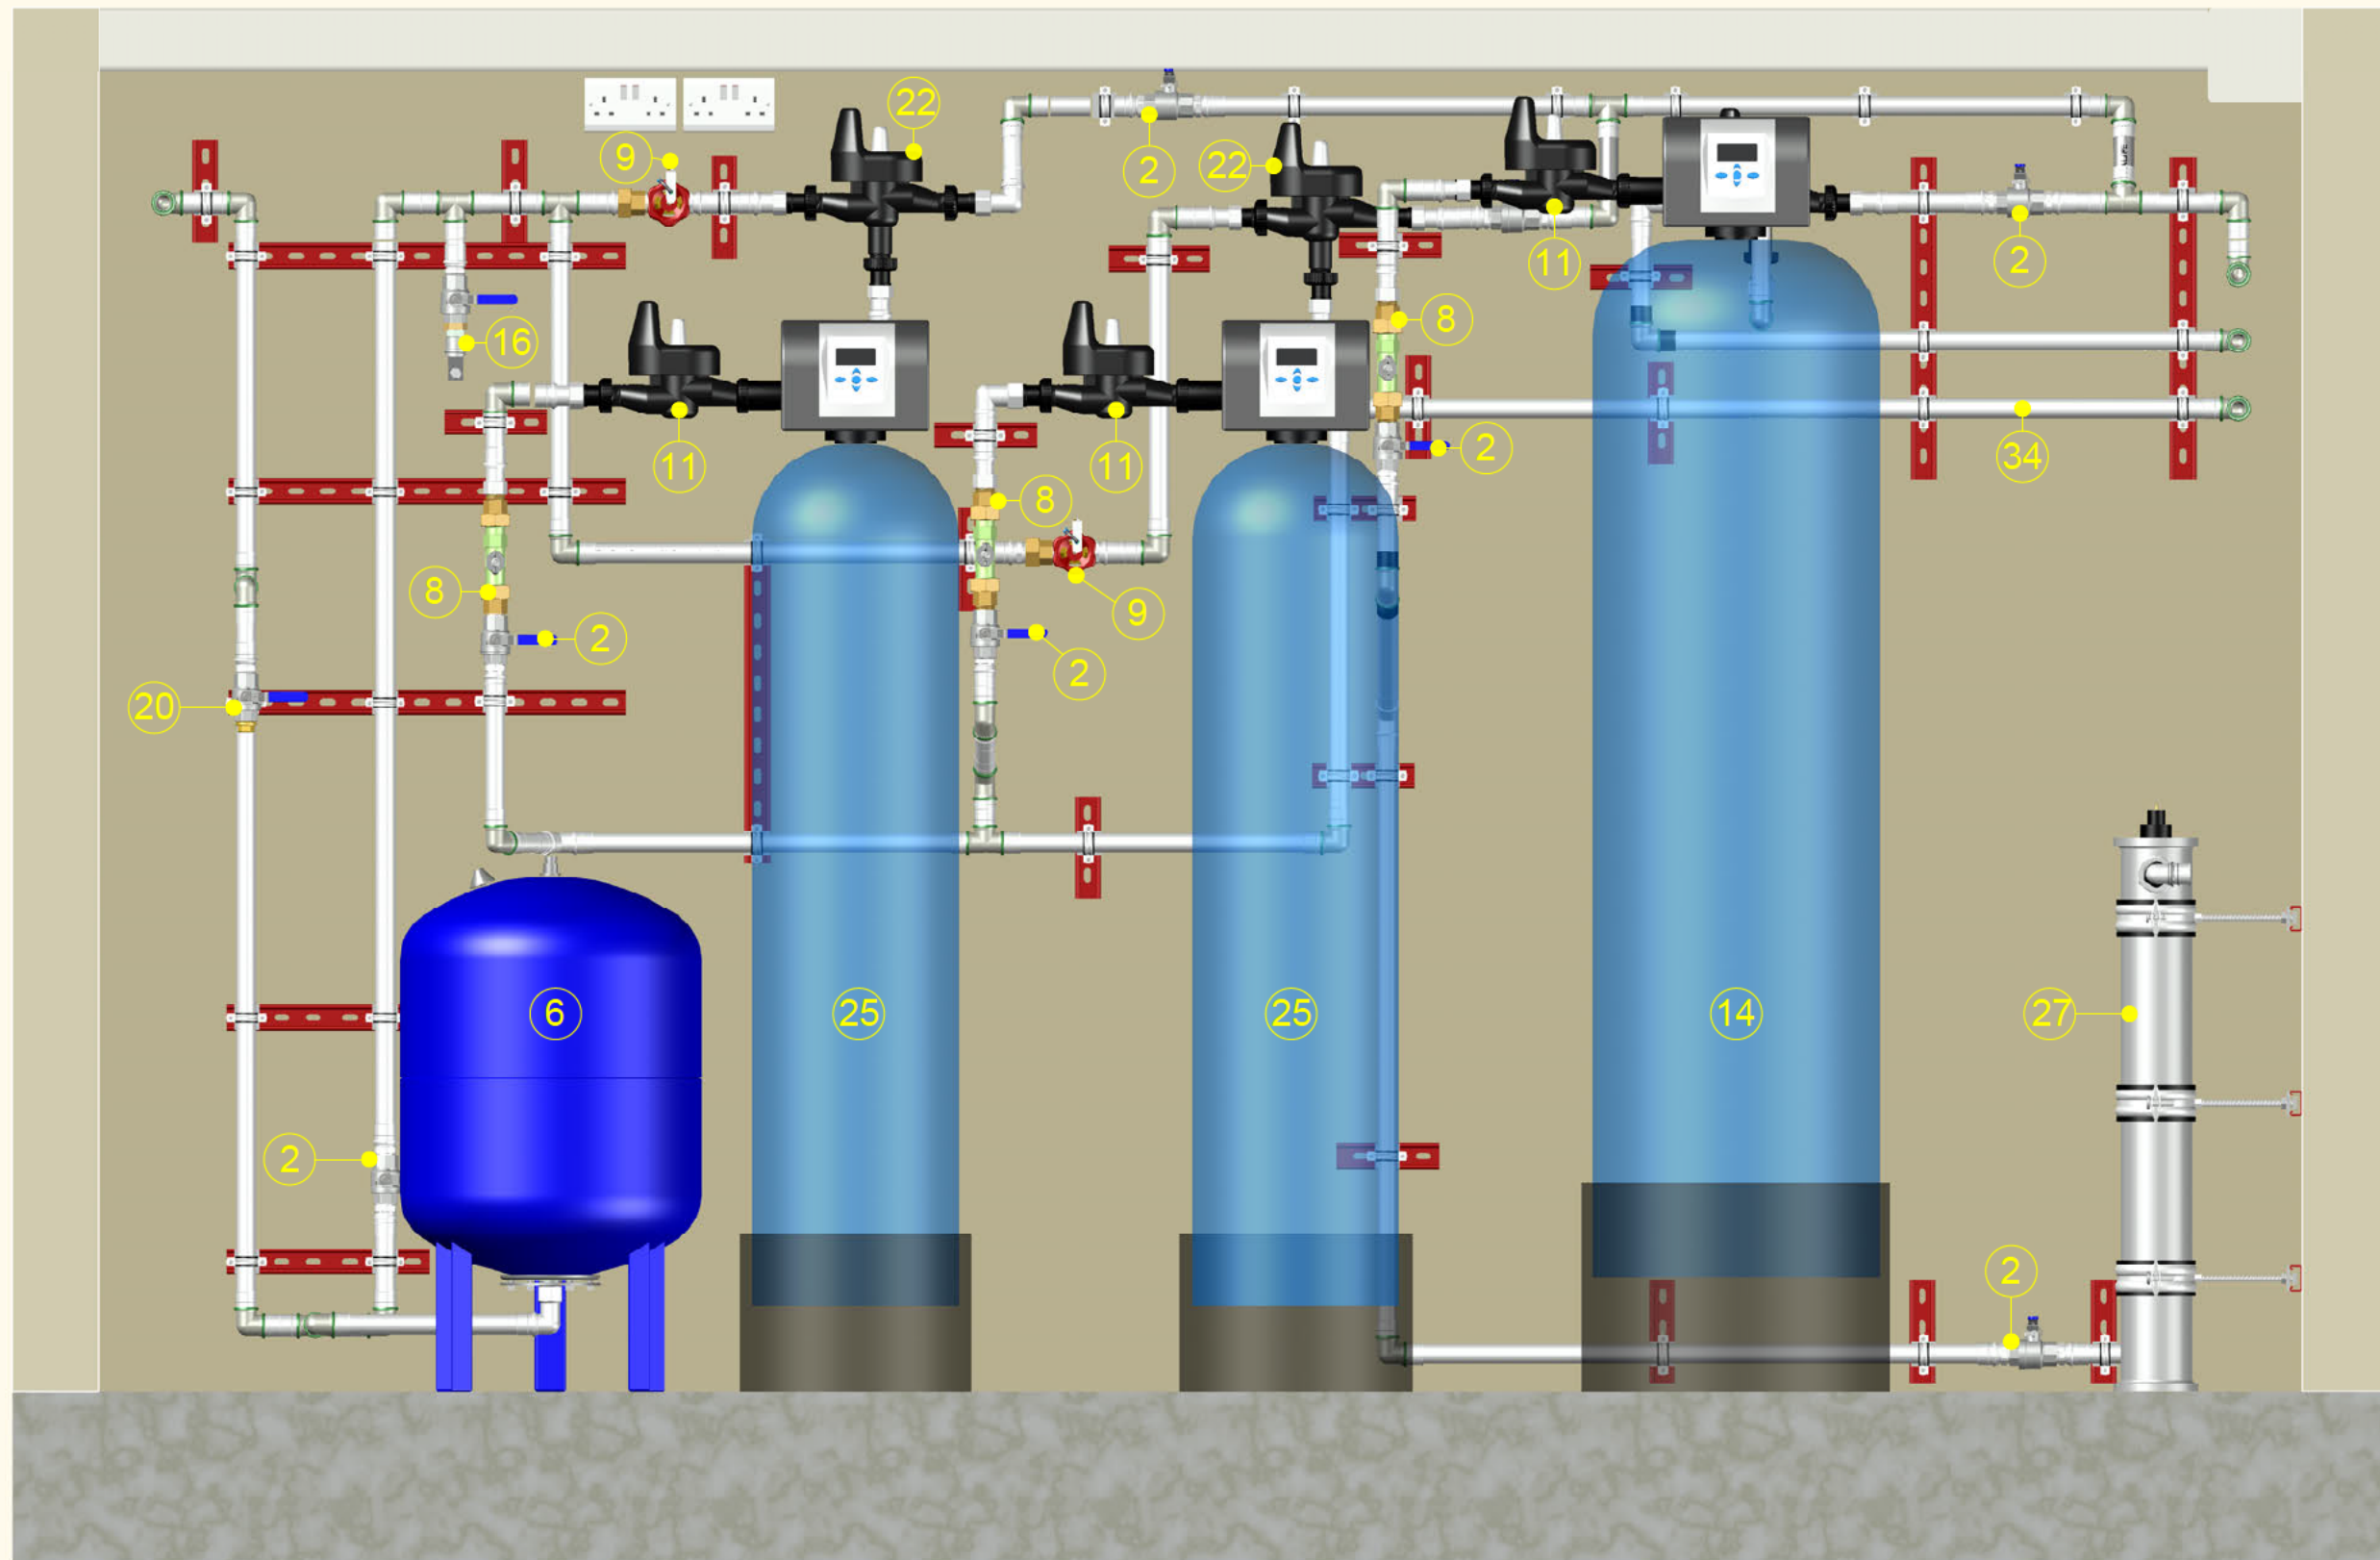

Approved

Name: Mark Aylwin

Date: 30.11.24

Sign: [Redacted Signature]

Notes:

Title:	BH1422 - Elevation 1
Client:	Inspired Villages
Date:	25/11/2024
Revision:	Rev000

Sheet: 1 of 4

Drawn: Mr Adam Hardiman

NICHOLLS
BOREHOLES & GROUND SOURCE

Indicative layout for design purposes only. Final position to be confirmed on site. Drawing is not to be scaled.