


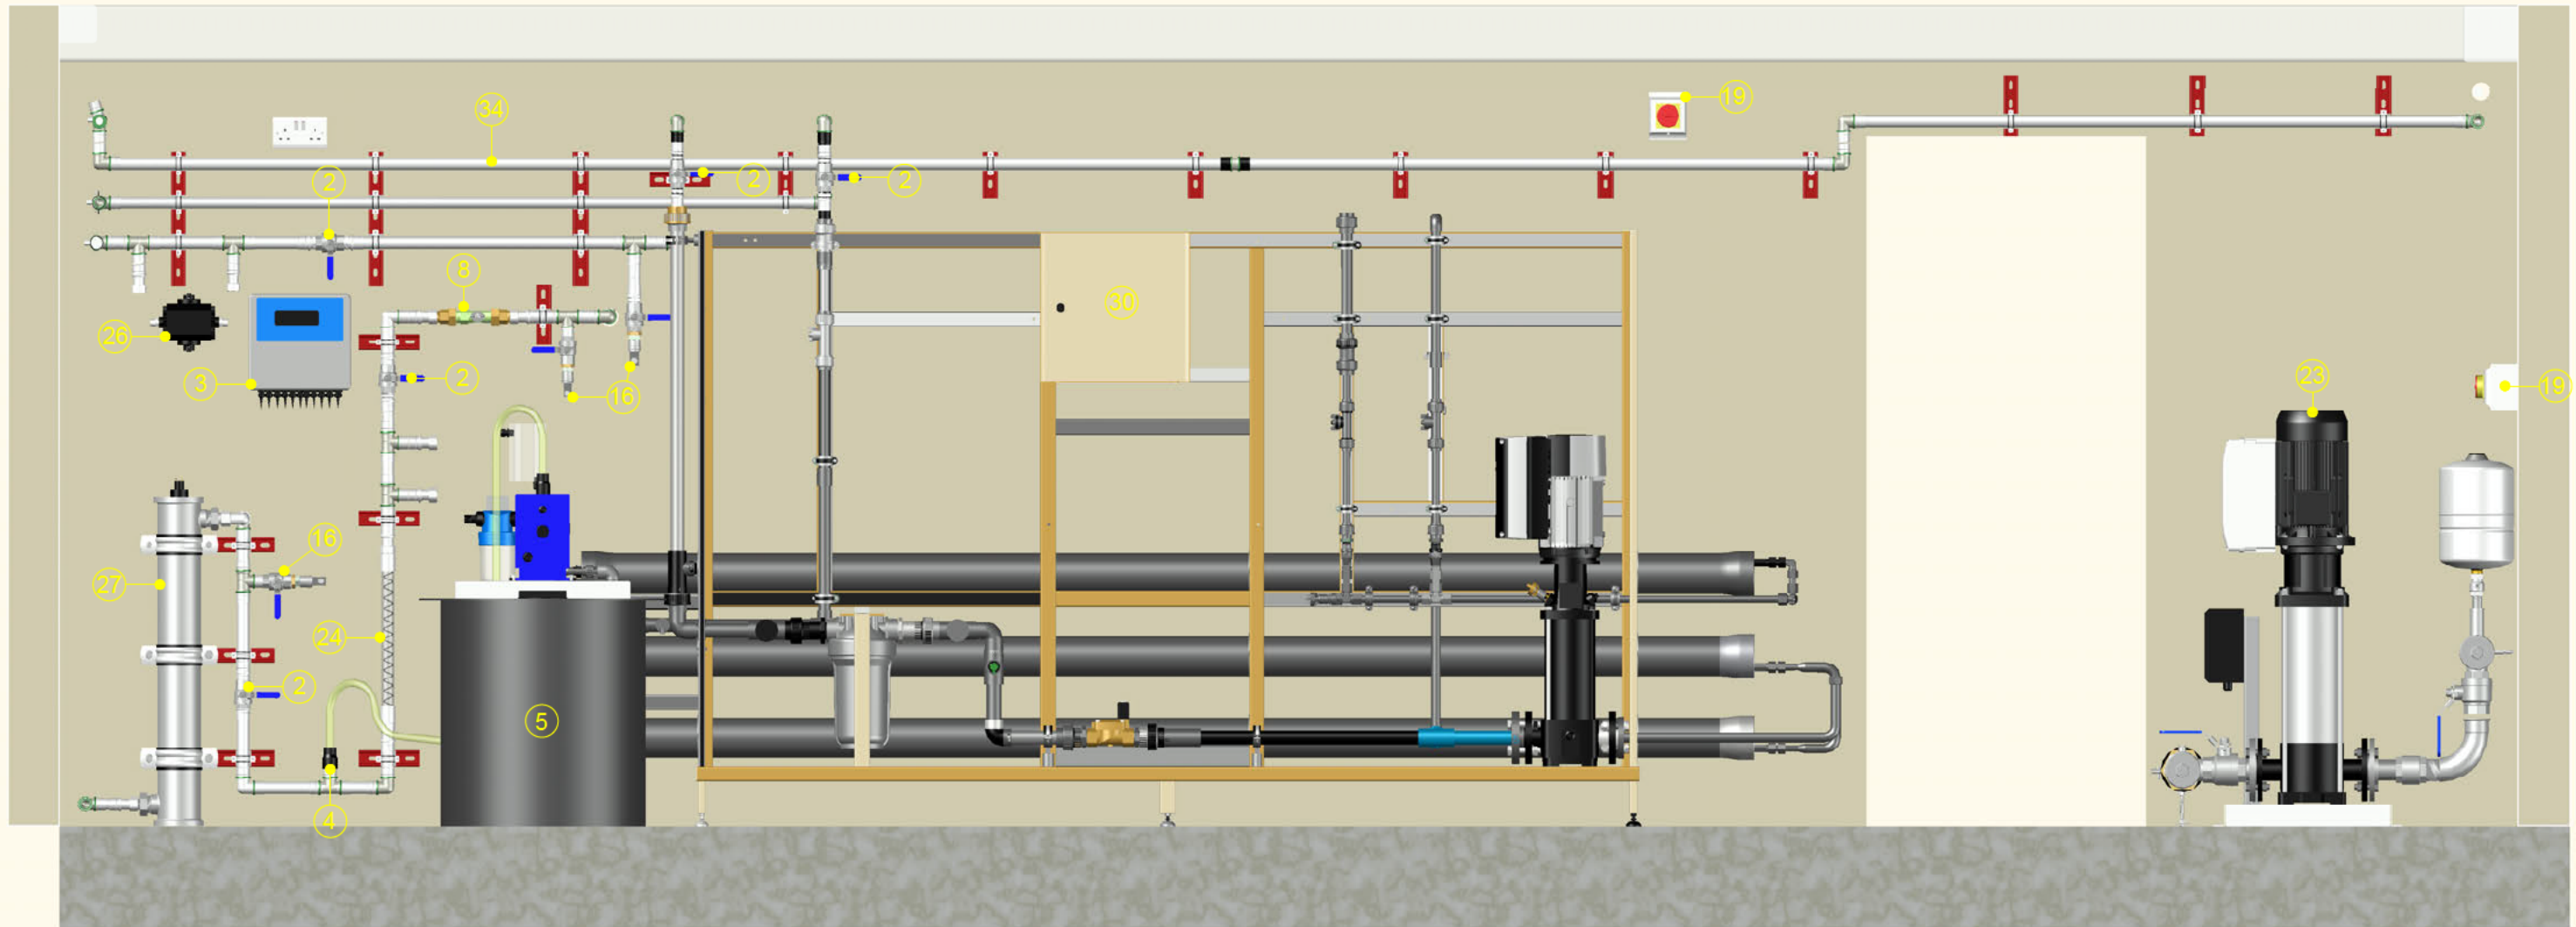

Approved

Name: Mark Aylwin

Date: 30.11.24

Sign: [Redacted Signature]

Notes:

Title: BH1422 - Elevation 2

Client: Inspired Villages

Date: 25/11/2024

Revision: Rev000

Sheet: 2 of 4

Drawn: Mr Adam Hardiman

NICHOLLS
BOREHOLES & GROUND SOURCE

Indicative layout for design purposes only. Final position to be confirmed on site. Drawing is not to be scaled.