


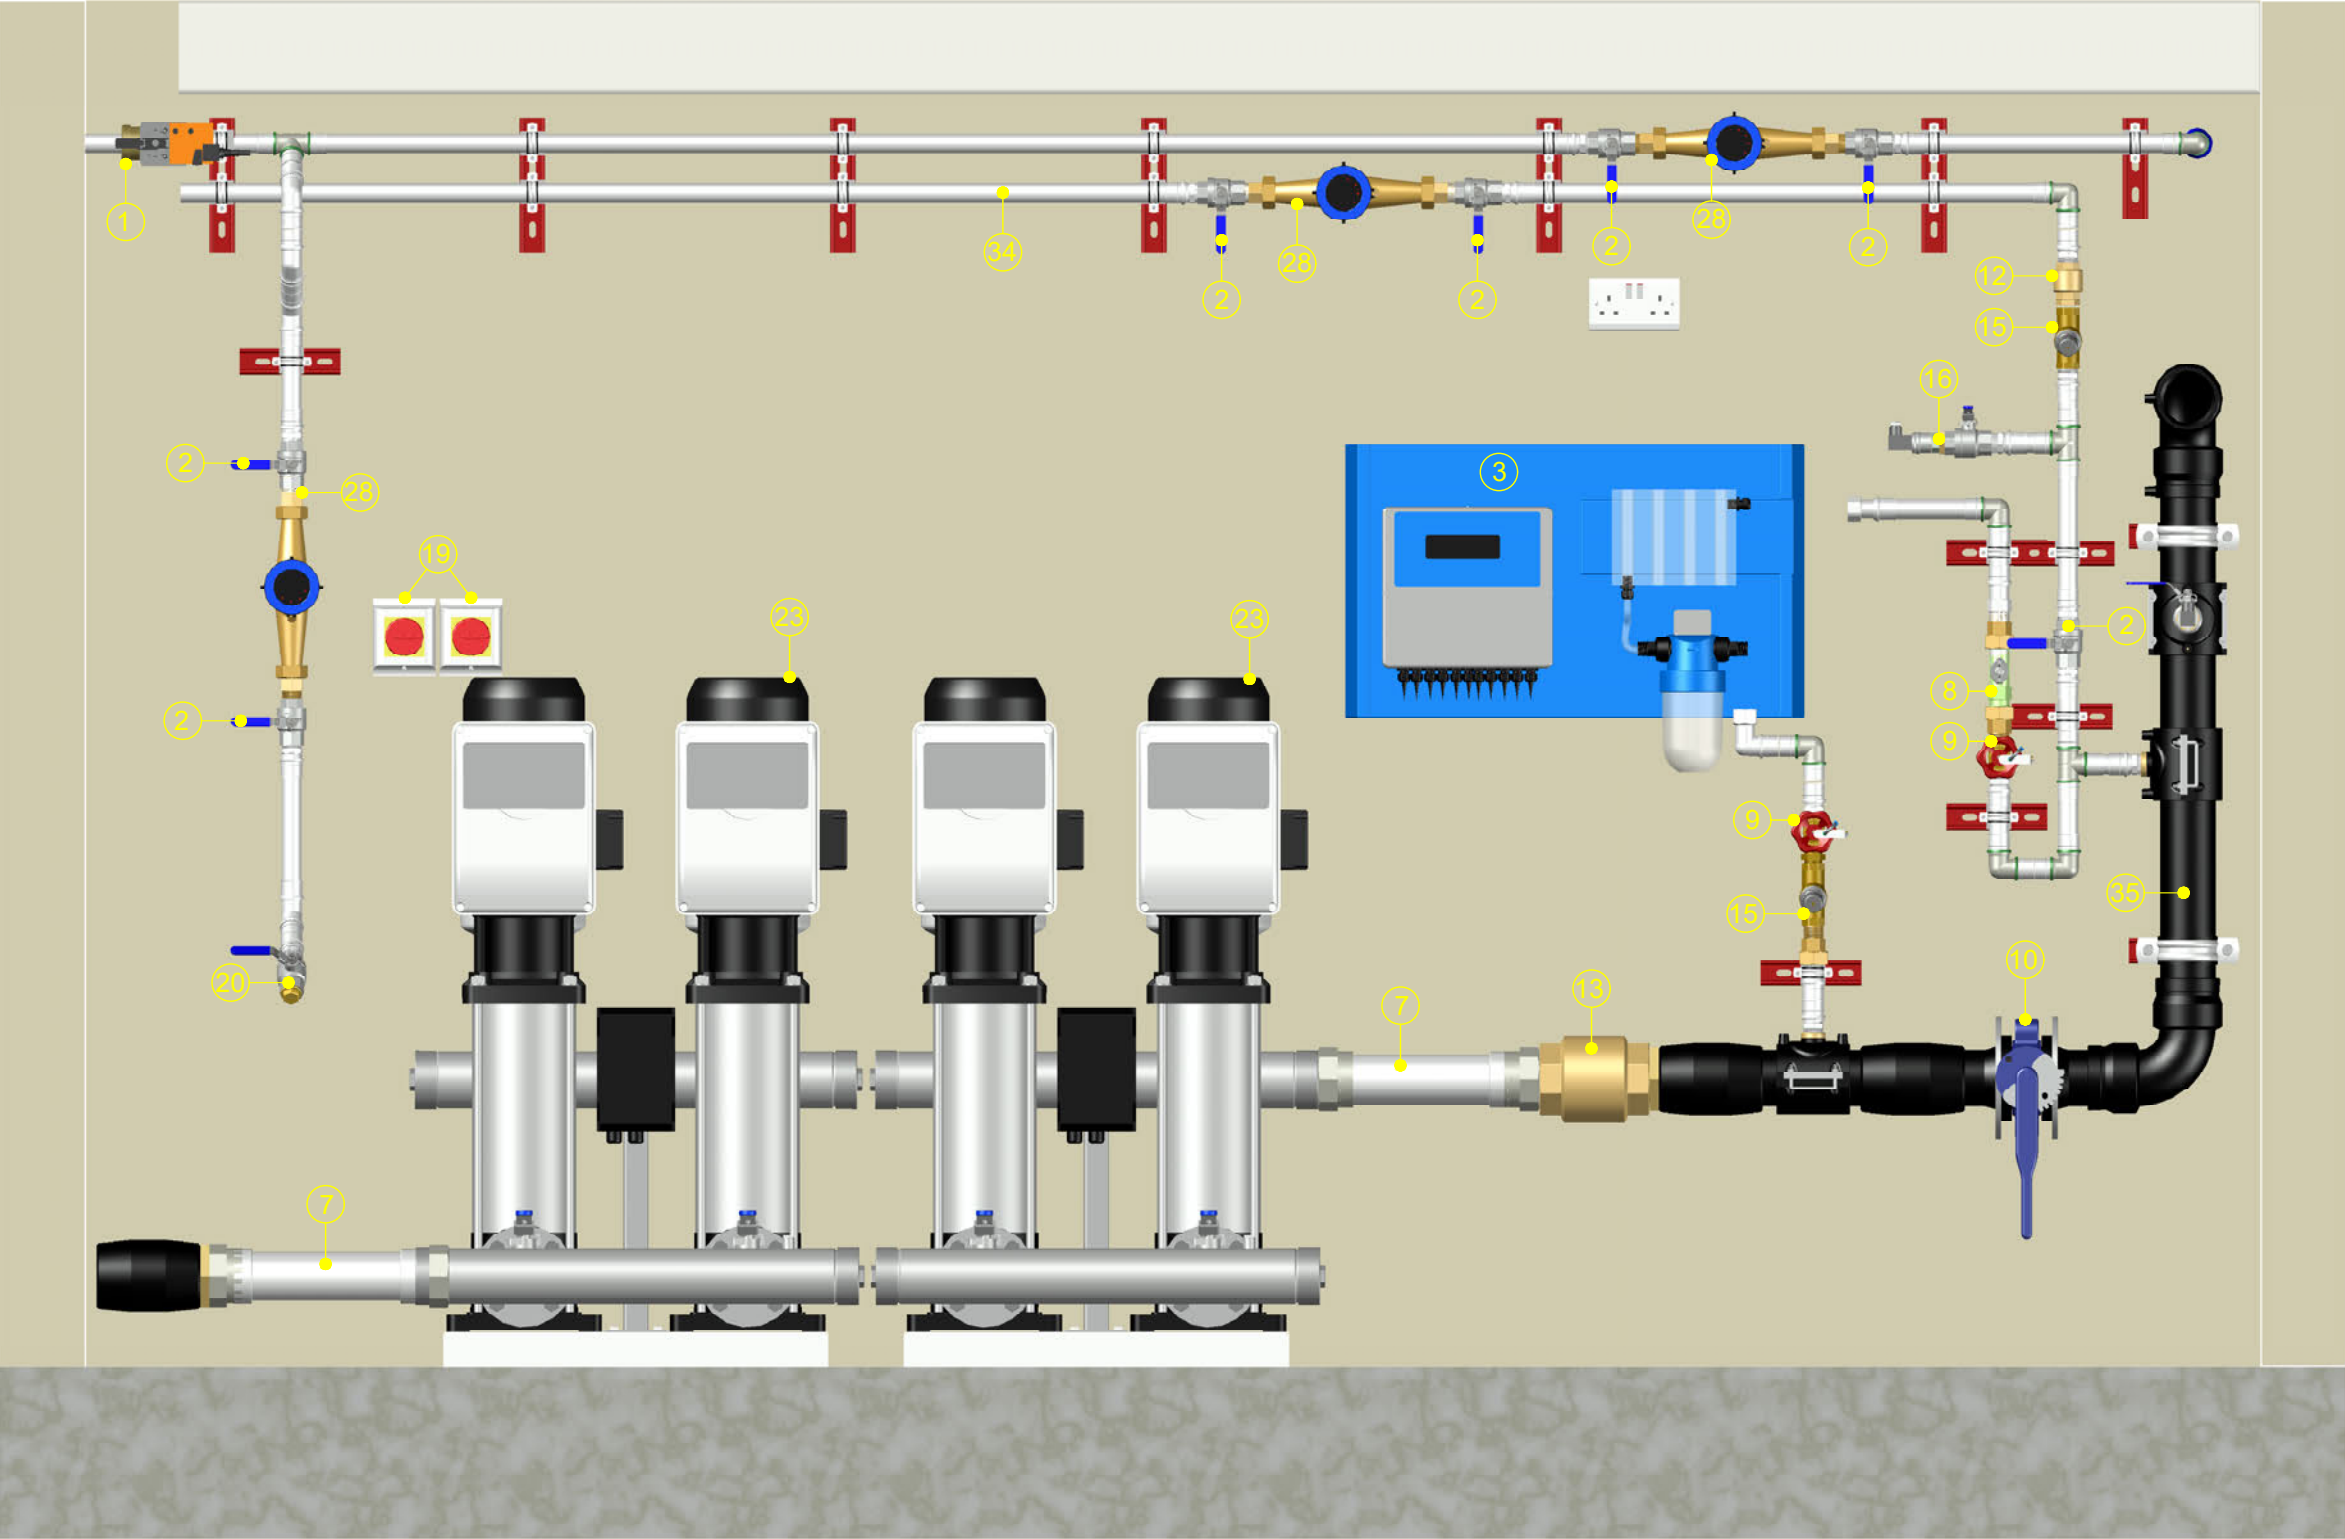

Approved

Name: Mark Aylwin

Date:

Sign: [Redacted Signature]

Title:	BH1422 - Elevation 3		
Client:	Inspired Villages		
Date:	25/11/2024		
Revision:	Rev000	Sheet:	3 of 4

Drawn: Mr Adam Hardiman



Indicative layout for design purposes only. Final position to be confirmed on site. Drawing is not to be scaled.