


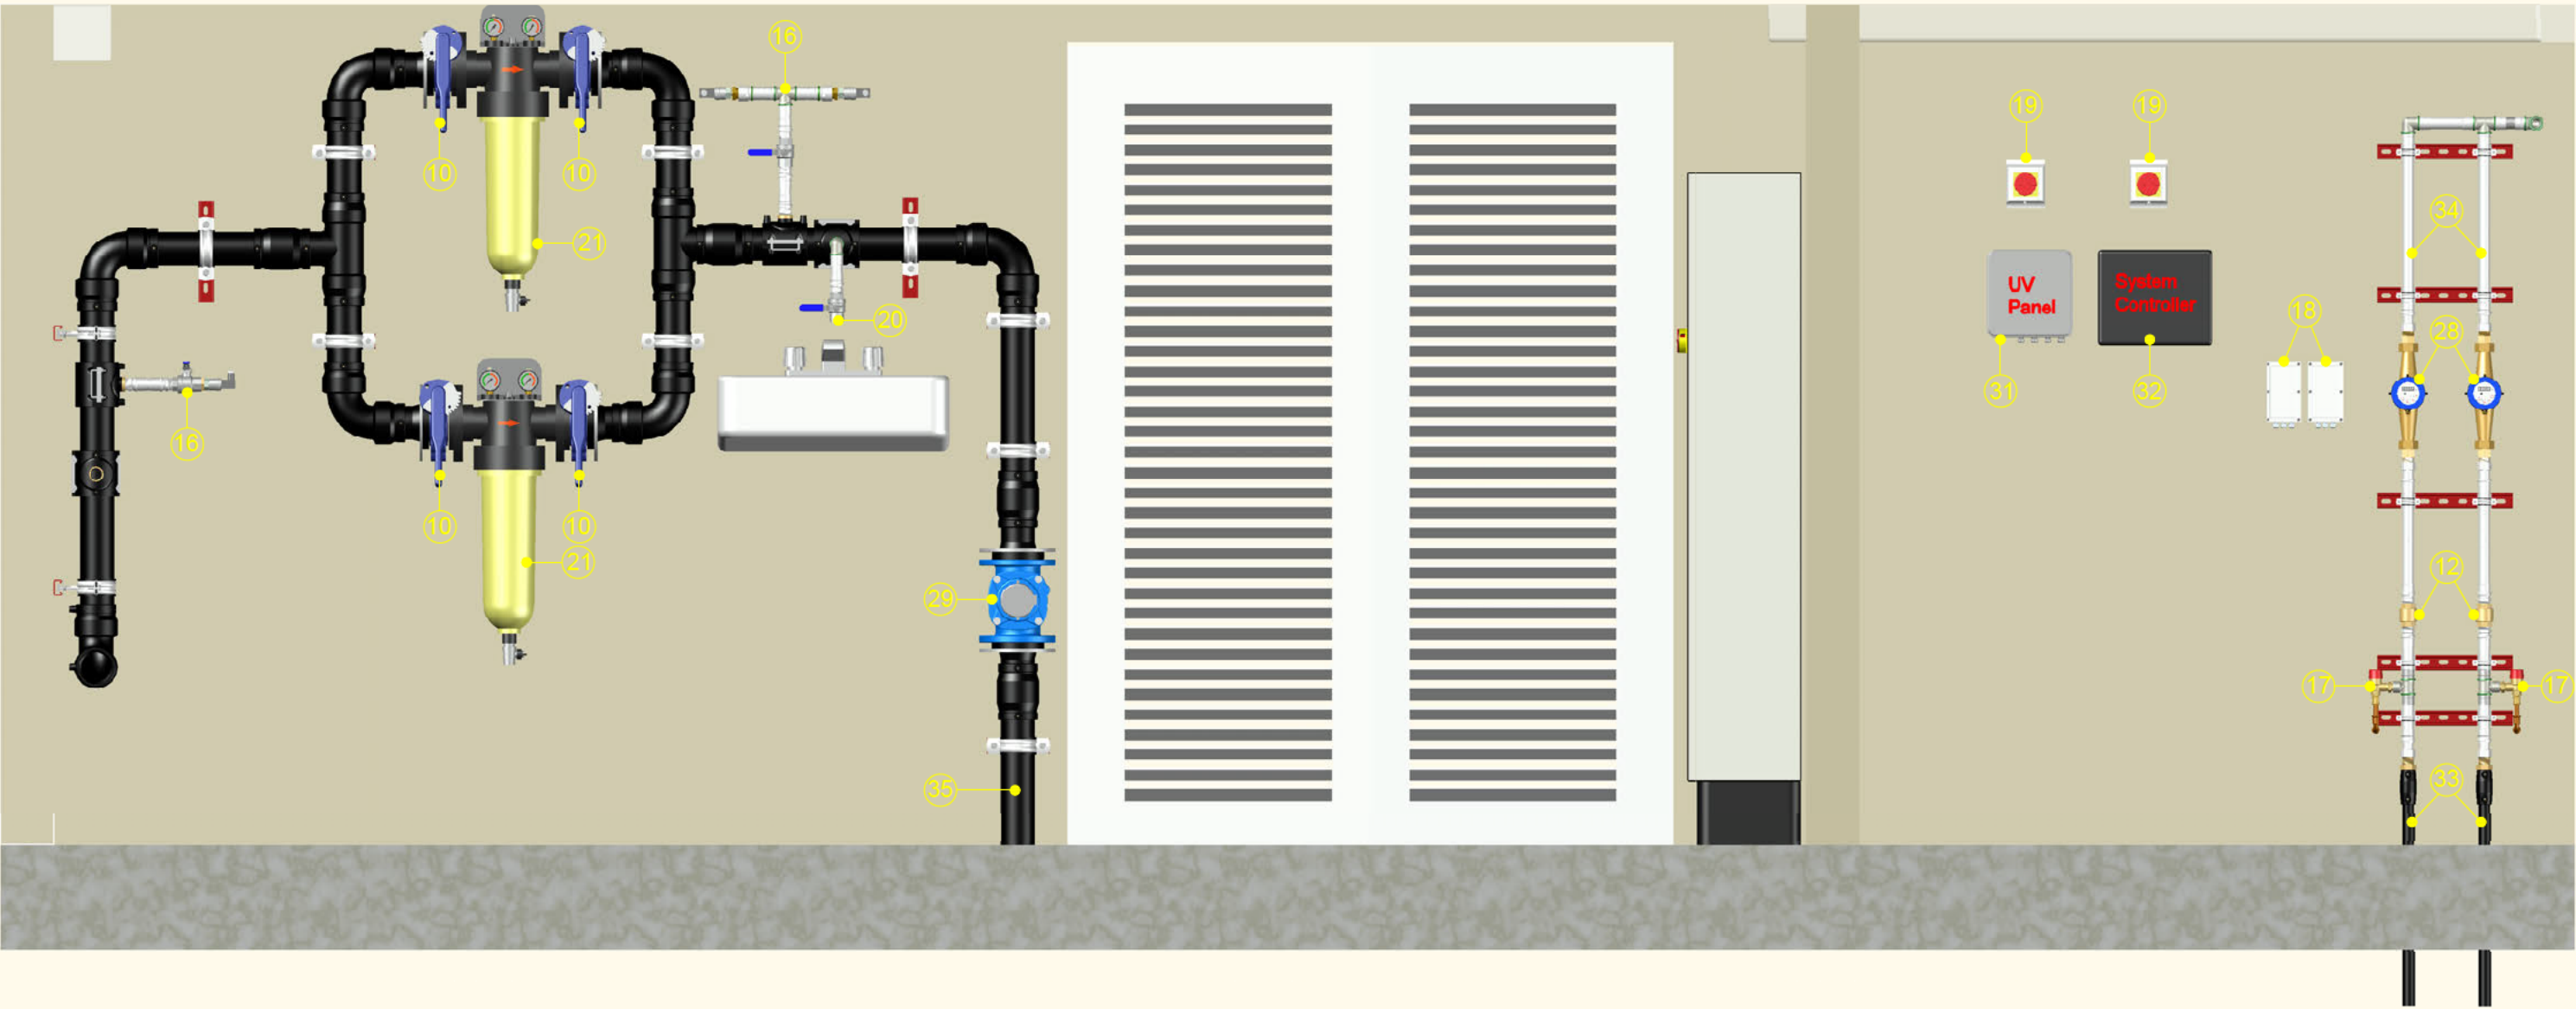

Approved

Name: Mark Aylwin

Date: 30.11.24

Sign: [Redacted Signature]

Notes:

Title:	BH1422 - Elevation 4		
Client:	Inspired Villages		
Date:	25/11/2024		
Revision:	Rev000	Sheet:	4 of 4

Drawn:	Mr Adam Hardiman	 NICHOLLS BOREHOLES & GROUND SOURCE

Indicative layout for design purposes only. Final position to be confirmed on site. Drawing is not to be scaled.