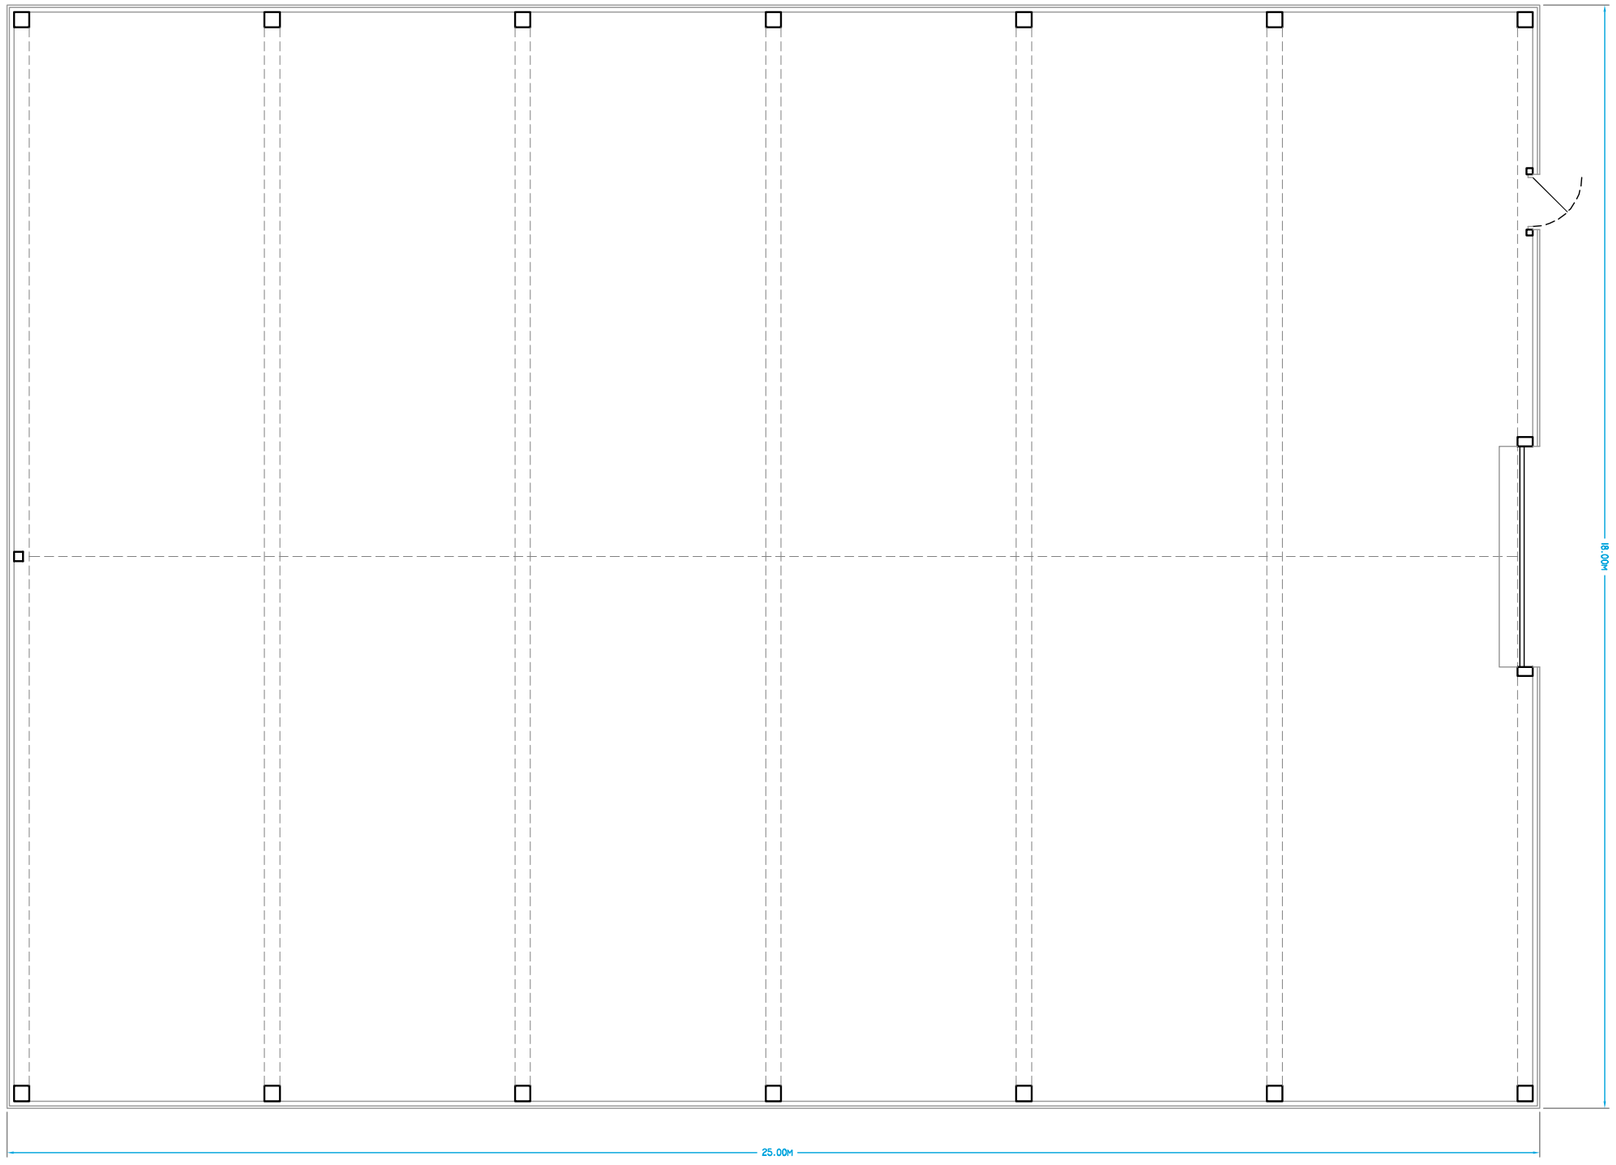

Ground Floor

Floor Area 450m²

SCALE 1:100m

0 1 2 3 4 5 6

job: Redlands Farm, Rock Road Washington, Pulborough West Sussex RH20 3BQ		scale(s) 1:20 ☐ 1:50 ☐ 1:100 ☒ 1:200 ☐ 1:500 ☐	job no.	dwg no. PFP	
dwg: BARN - FLOOR PLAN AS PROPOSED			drawing size A3	date 02 Dec 2024	rev A