


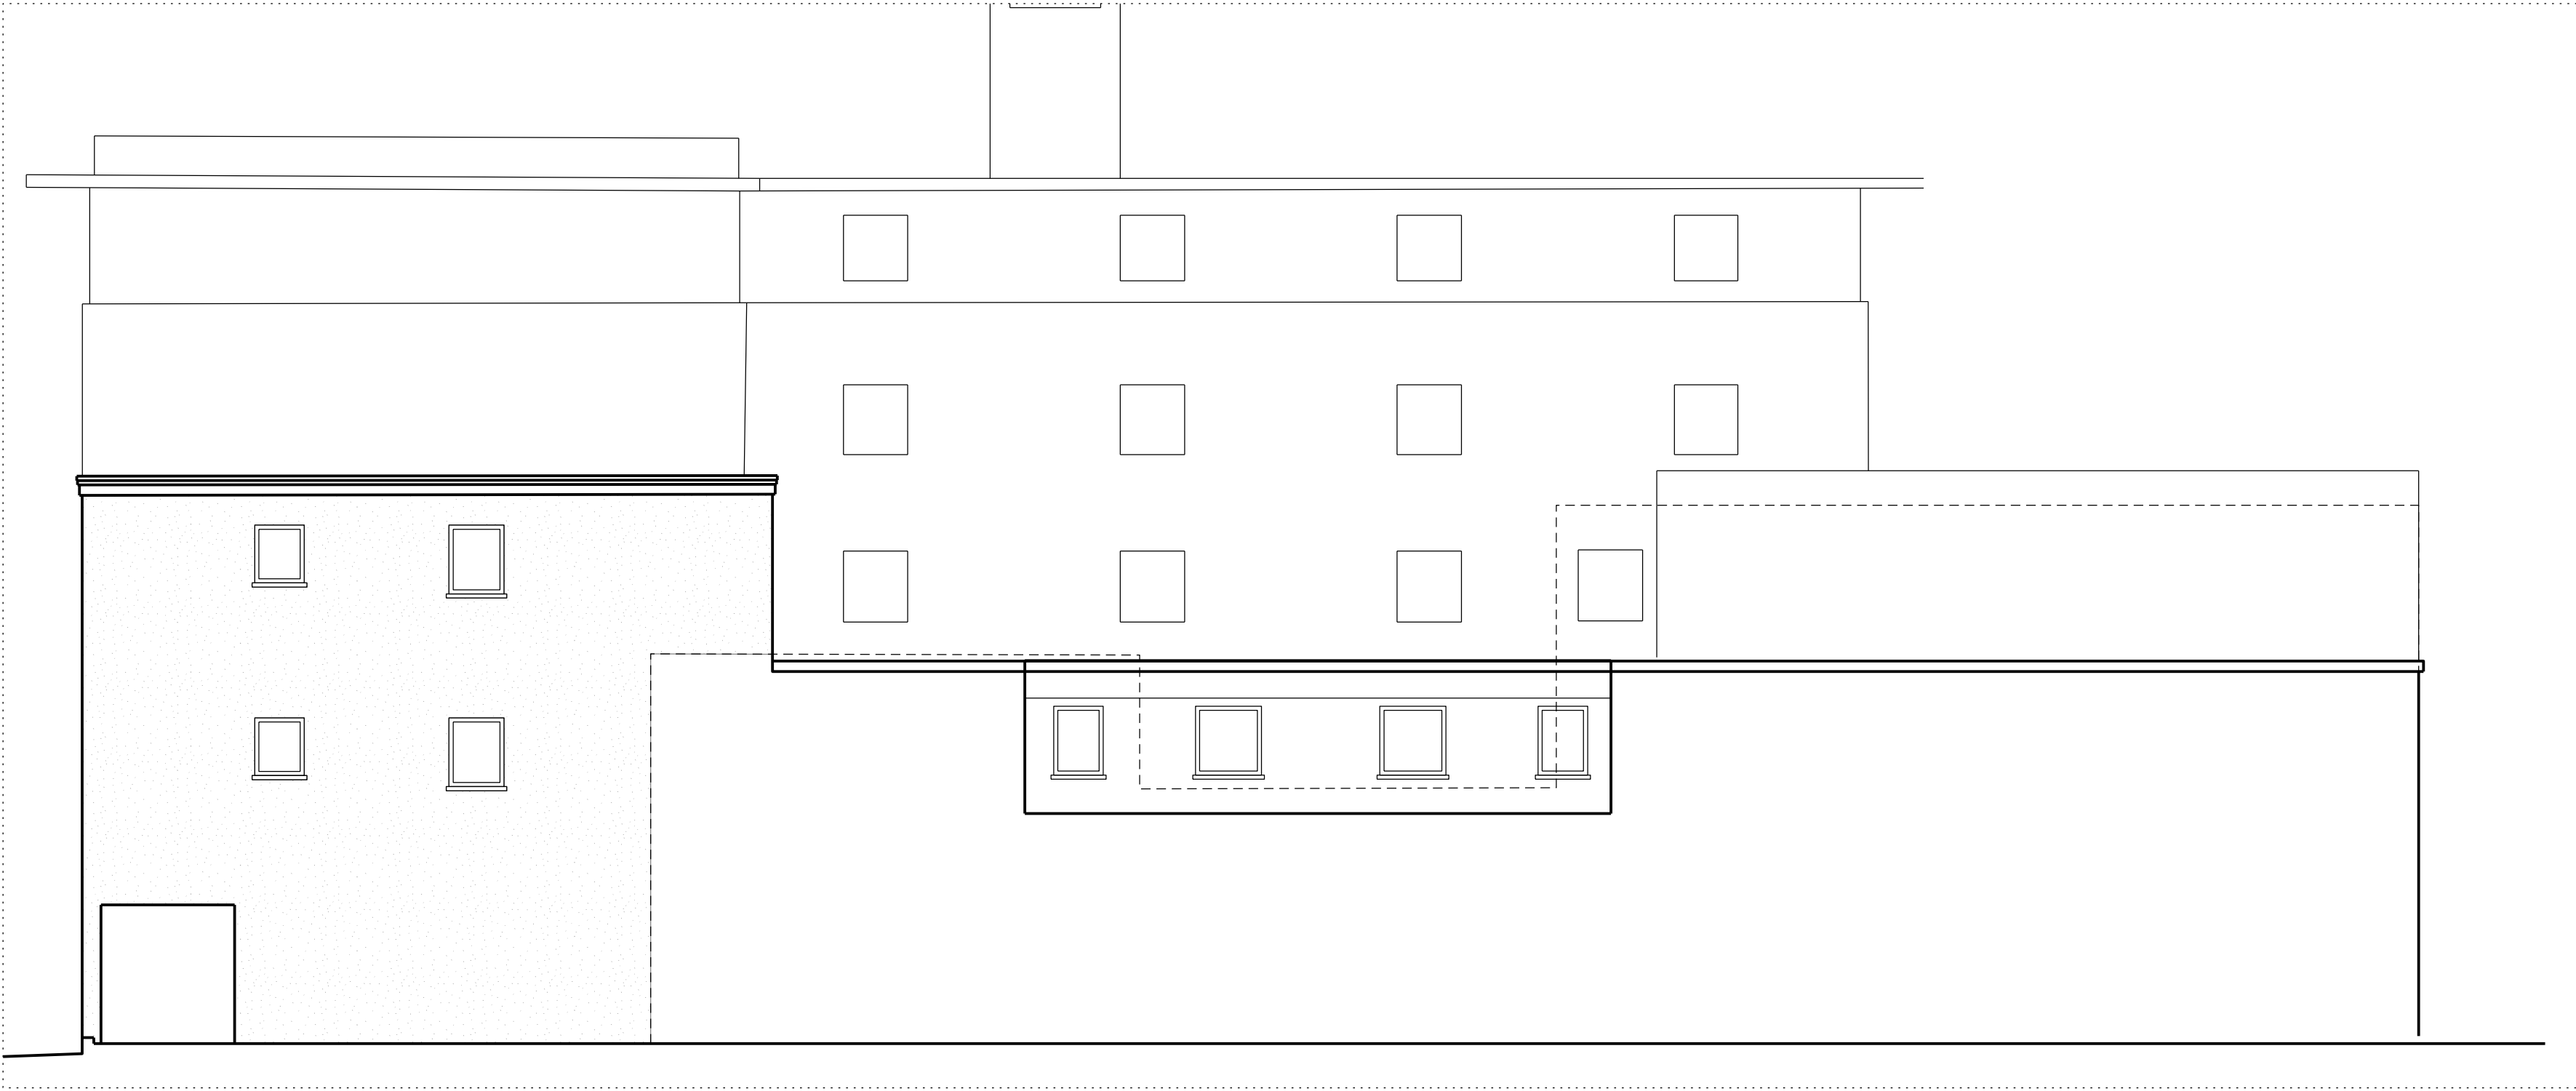


Existing Front Elevation as Approved by the Application DC260146



Existing Side Elevation as Approved by the Application DC260146



Existing Rear Elevation as Approved by the Application DC260146

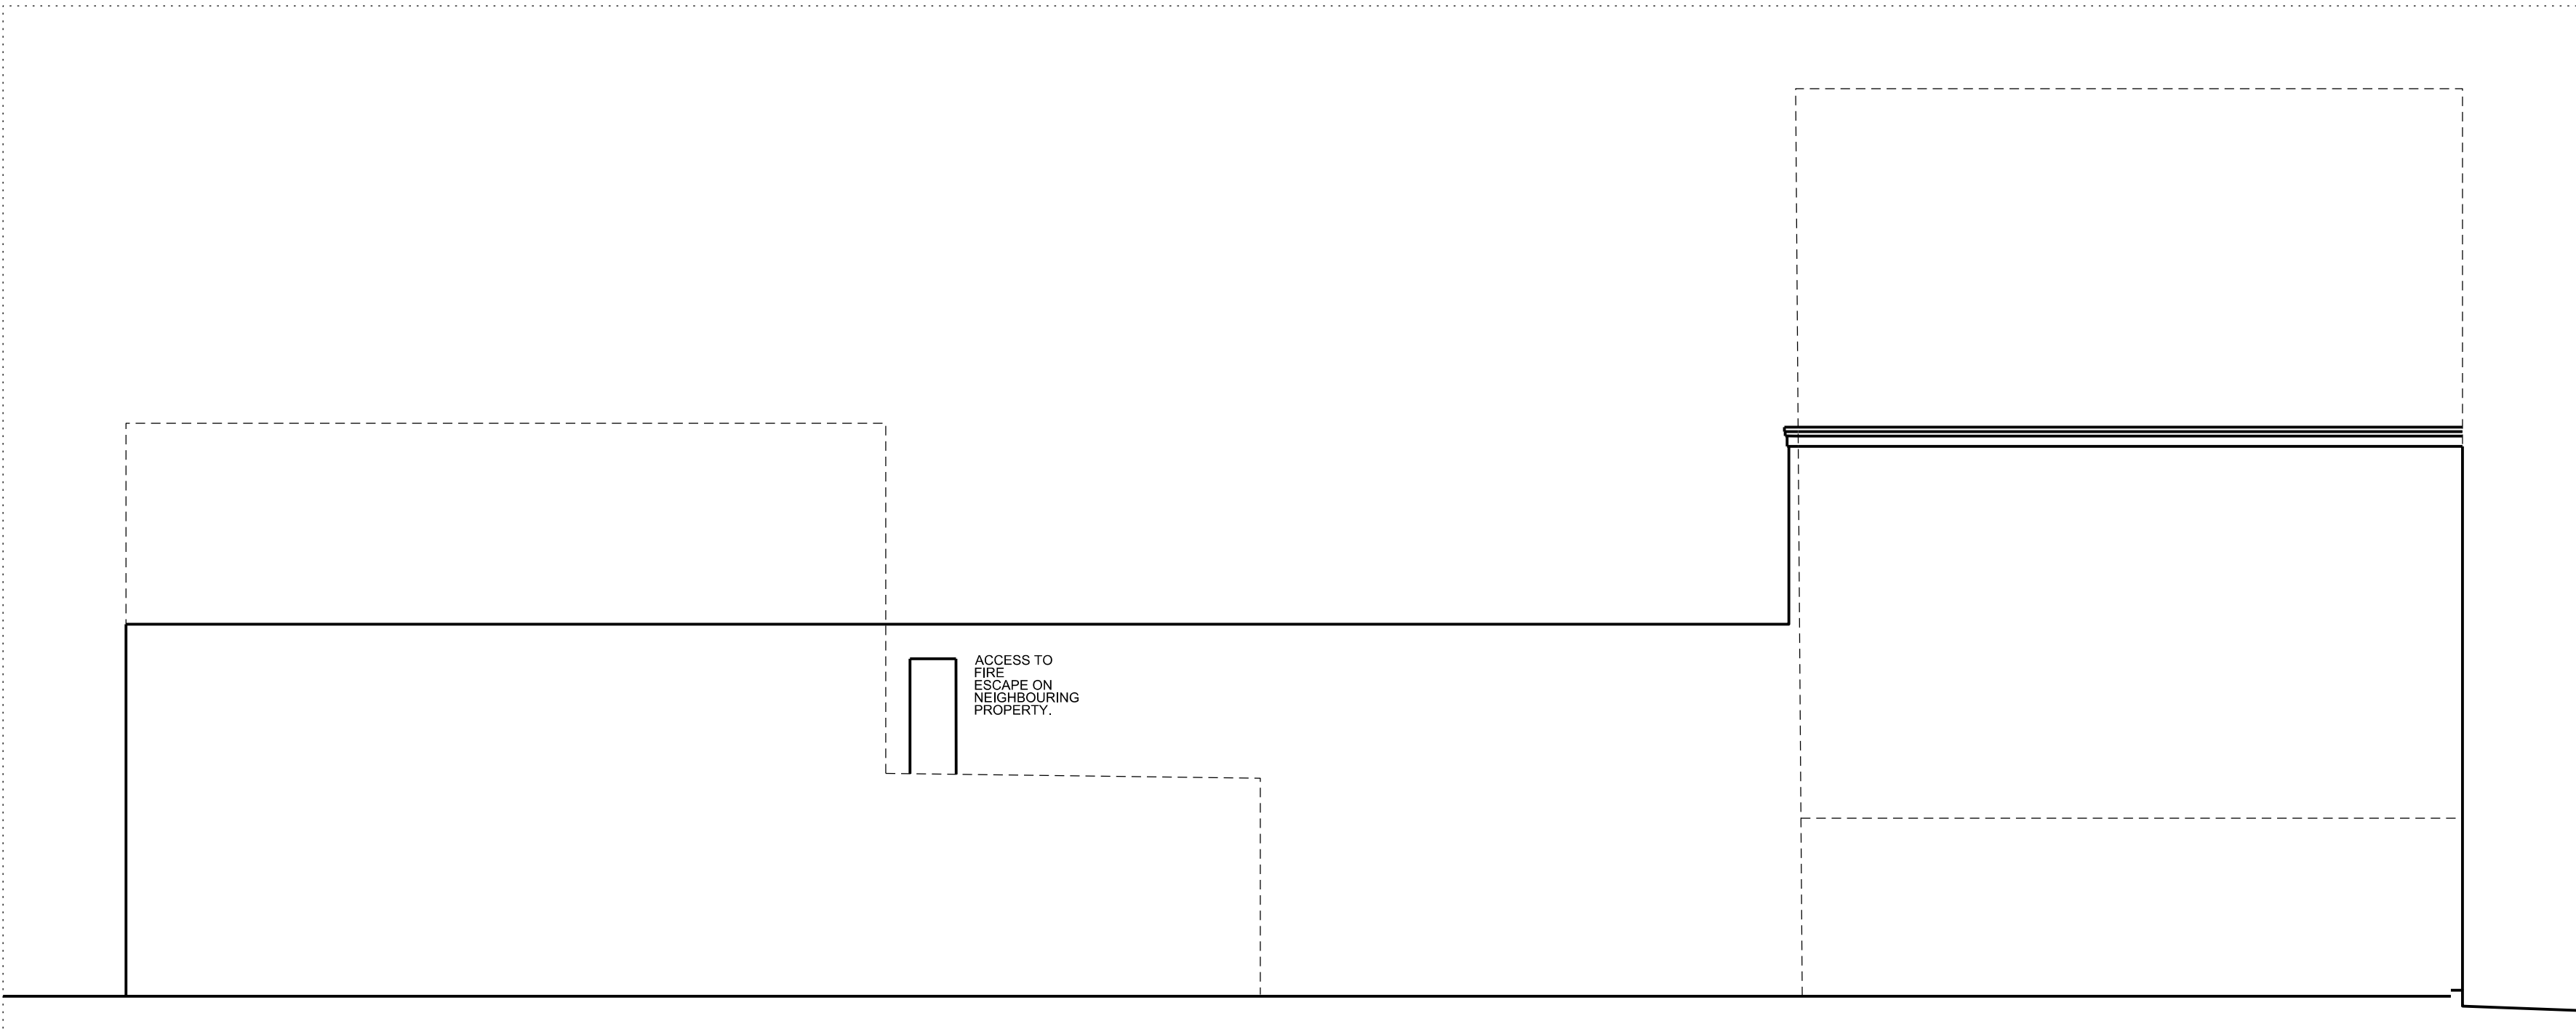

Existing Side Elevation as Approved by the Application DC260146


KJC
architects

2 Grove Cottage
Carshalton, SM5 3BD
+44 (0) 20 3745 4405


30 West Street
Horsham, RH12 1PB

Existing Elevations (as Approved by Application DC260146)

INFORMATION						1:100@A1 or 1:200@A3
Project No	Type	Blg	Number	Zone/Lvl	Rev	
2605	E	01	0020	ZXX	6	

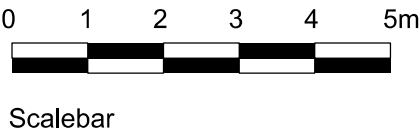

North

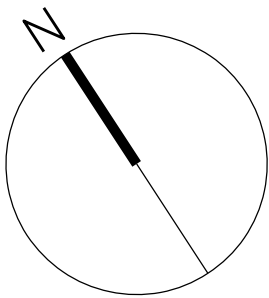

Notes:
1. Do not scale
2. Contractor to Check all dimensions and report omissions and errors to the Architect

16					
15					
14					
13					
12					
11					
10					
09					
08					
07					
06	Issued to Planning	12.08.26	MN	KJC	
05	Issued to Consultant	16.06.26	CS	KJC	
04	Issued to Consultant	15.06.26	CS	KJC	
03	Issued to Consultant	15.06.26	CS	KJC	
02	Issued to Consultant	18.05.26	CS	KJC	
01	Issued to Client	27.04.26	CS	KJC	
No	Revision	Date	Initial	Chkd	