




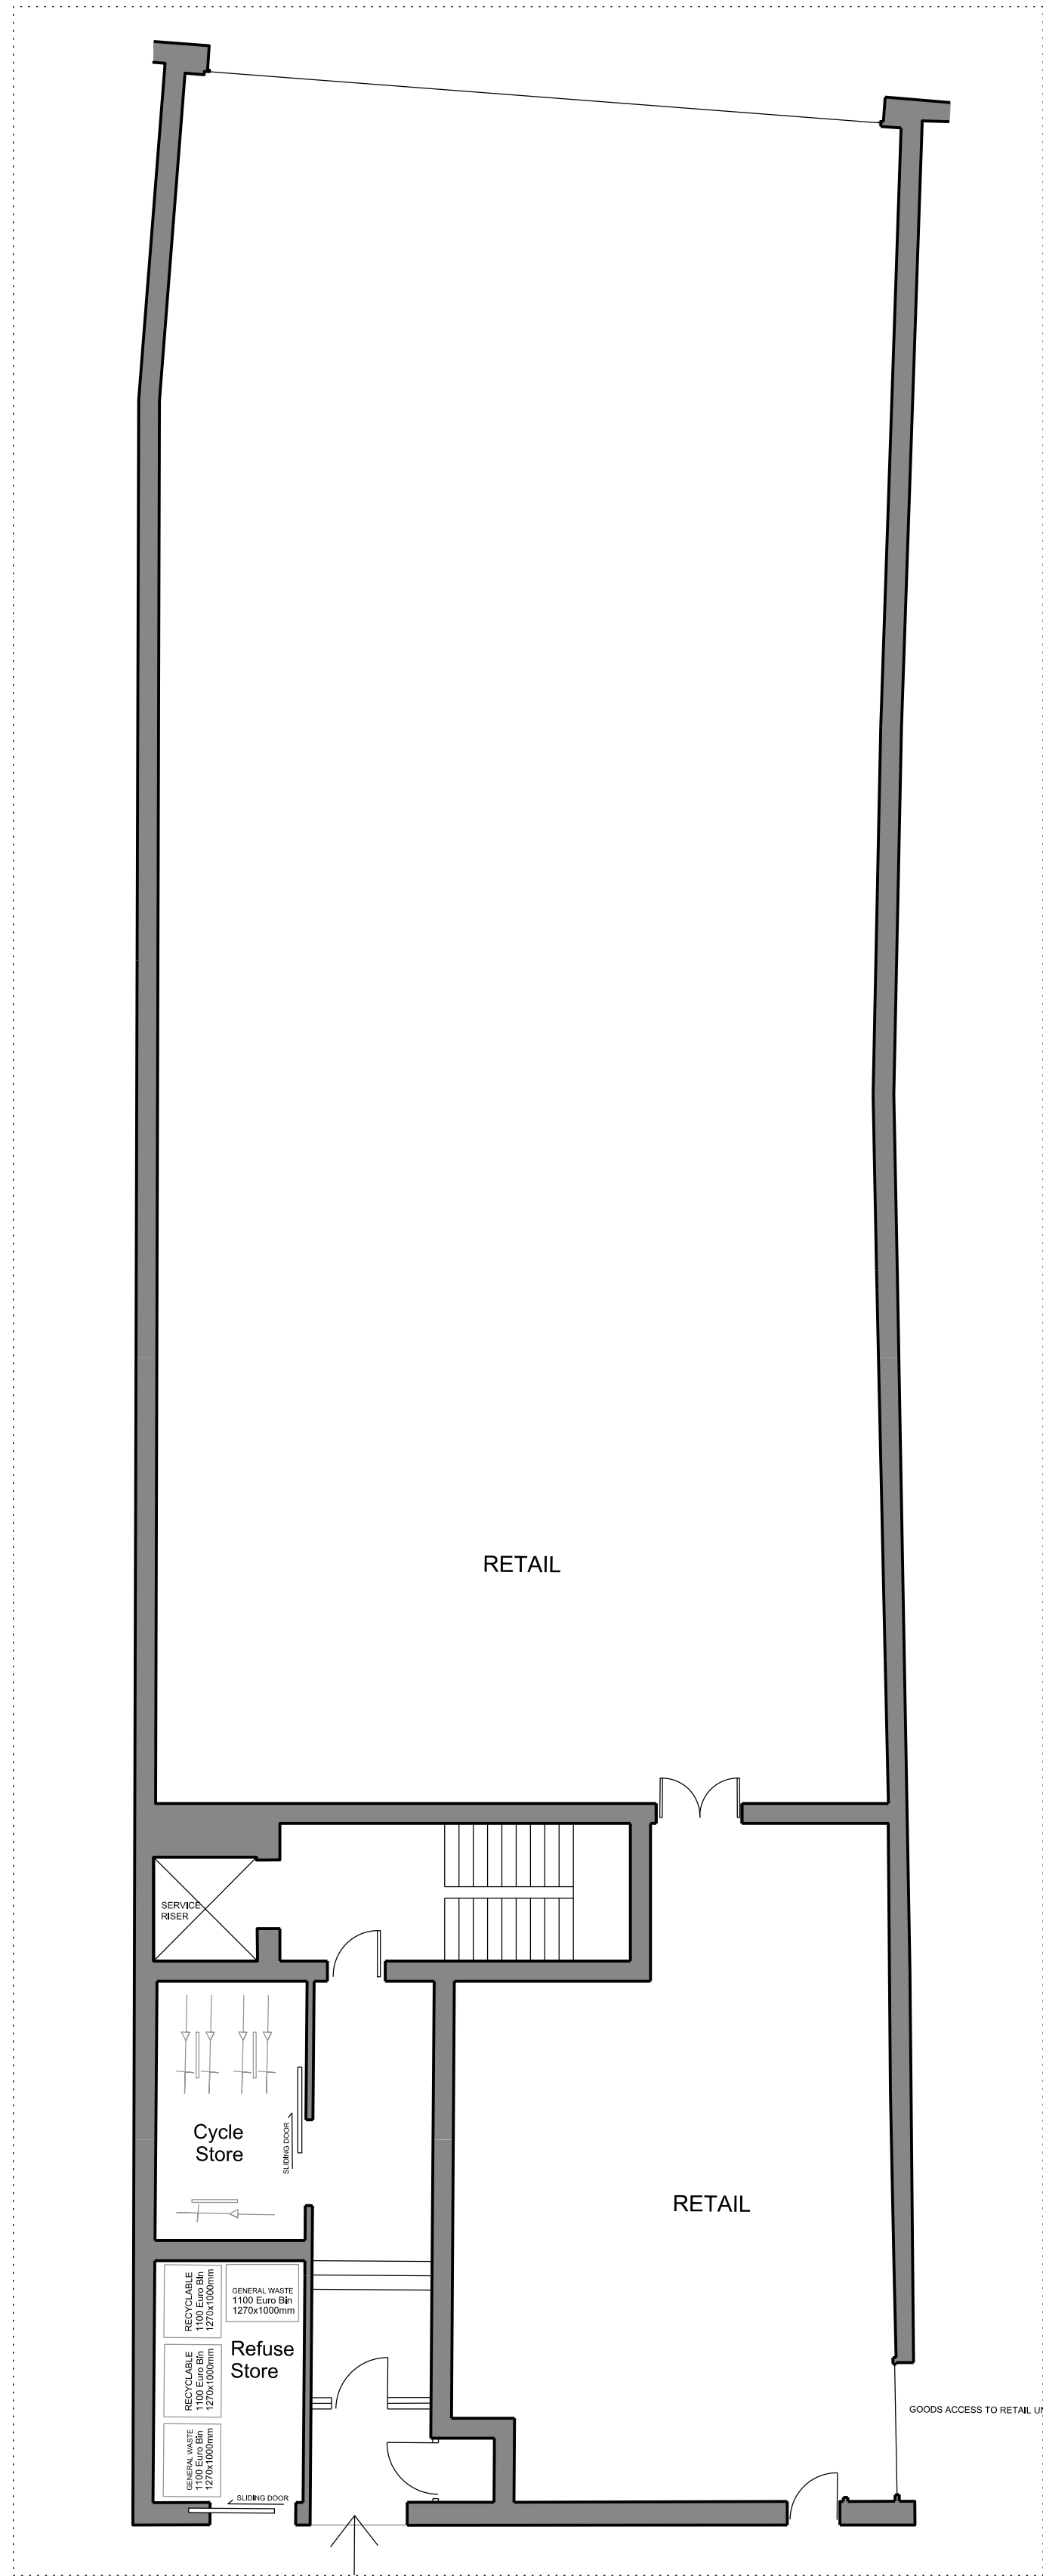

Existing Ground Floor Plan as Approved by the Application DC260146

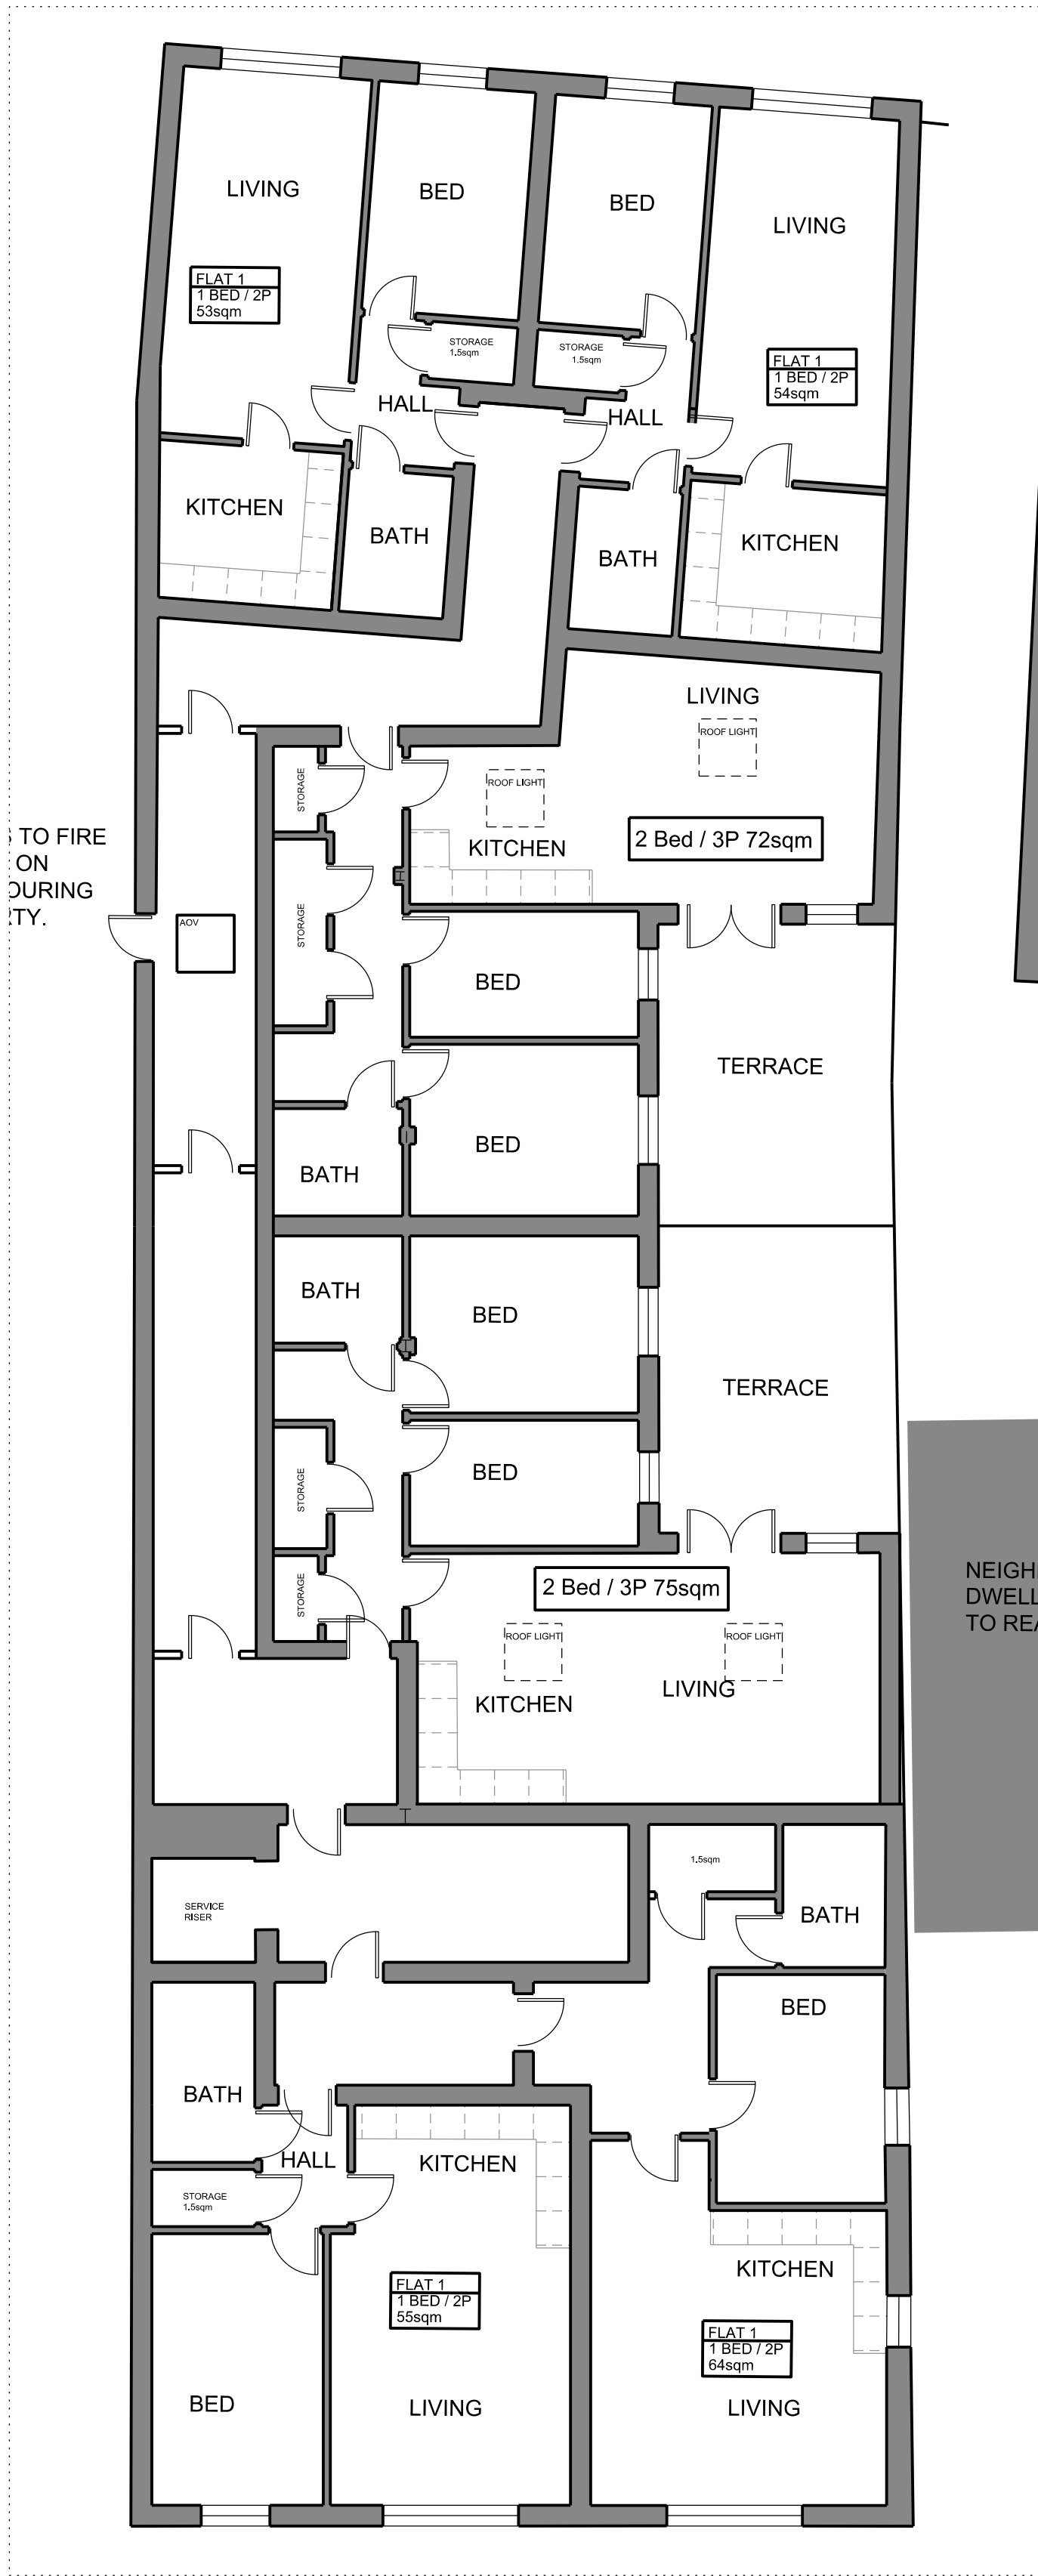

Existing First Floor Plan as Approved by the Application DC260146

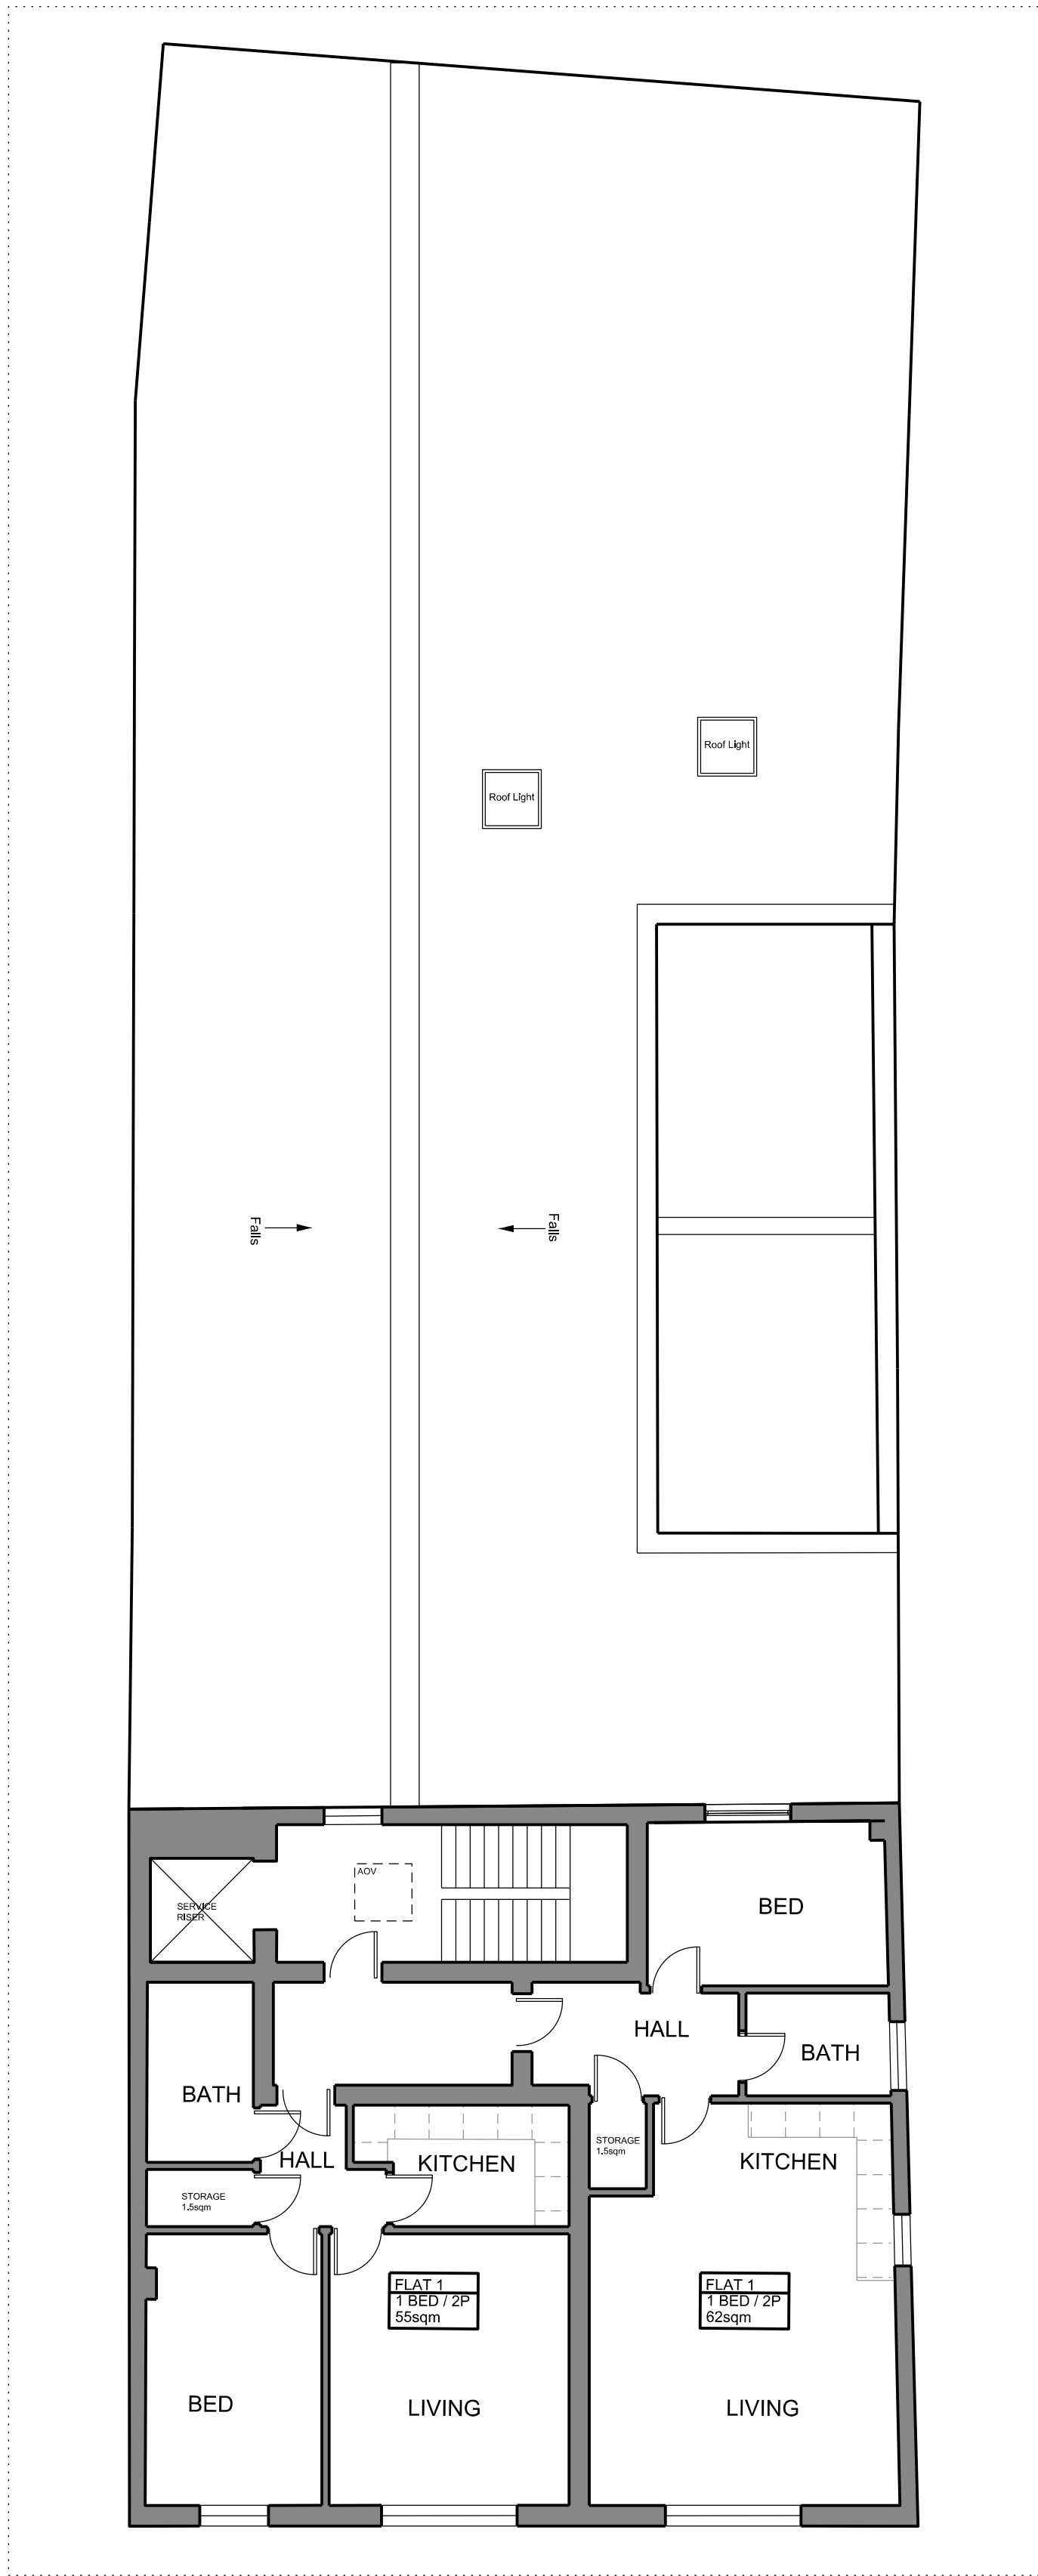


Existing Second Floor Plan as Approved by the Application DC260146



Existing Roof Plan as Approved by the Application DC260146

KJC
architects

2 Grove Cottage
Carshalton, SM5 3BD
+44 (0) 20 3745 4405

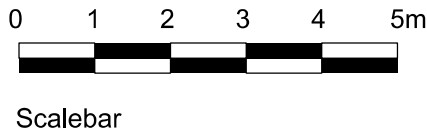

Scalebar


30 West Street
Horsham, RH12 1PB

Existing Plans (as Approved by Application DC260146)
Ground, First, Second Floor and Roof

INFORMATION 1:100@A1 or 1:200@A3

Project No	Type	Blg	Number	Zone/Lvl	Rev
2605	E	01	0010	ZXX	6

North

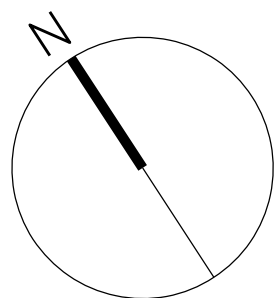

Notes:

1. Do not scale
2. Contractor to Check all dimensions and report omissions and errors to the Architect

16					
15					
14					
13					
12					
11					
10					
09					
08					
07					
06	Issued to Planning	12.08.26 MN	KJC		
05	Issued to Consultant	16.06.26 CS	KJC		
04	Issued to Consultant	15.06.26 CS	KJC		
03	Issued to Consultant	15.06.26 CS	KJC		
02	Issued to Consultant	18.05.26 CS	KJC		
01	Issued to Client	27.04.26 CS	KJC		
No	Revision	Date	Initial	Chkd	