




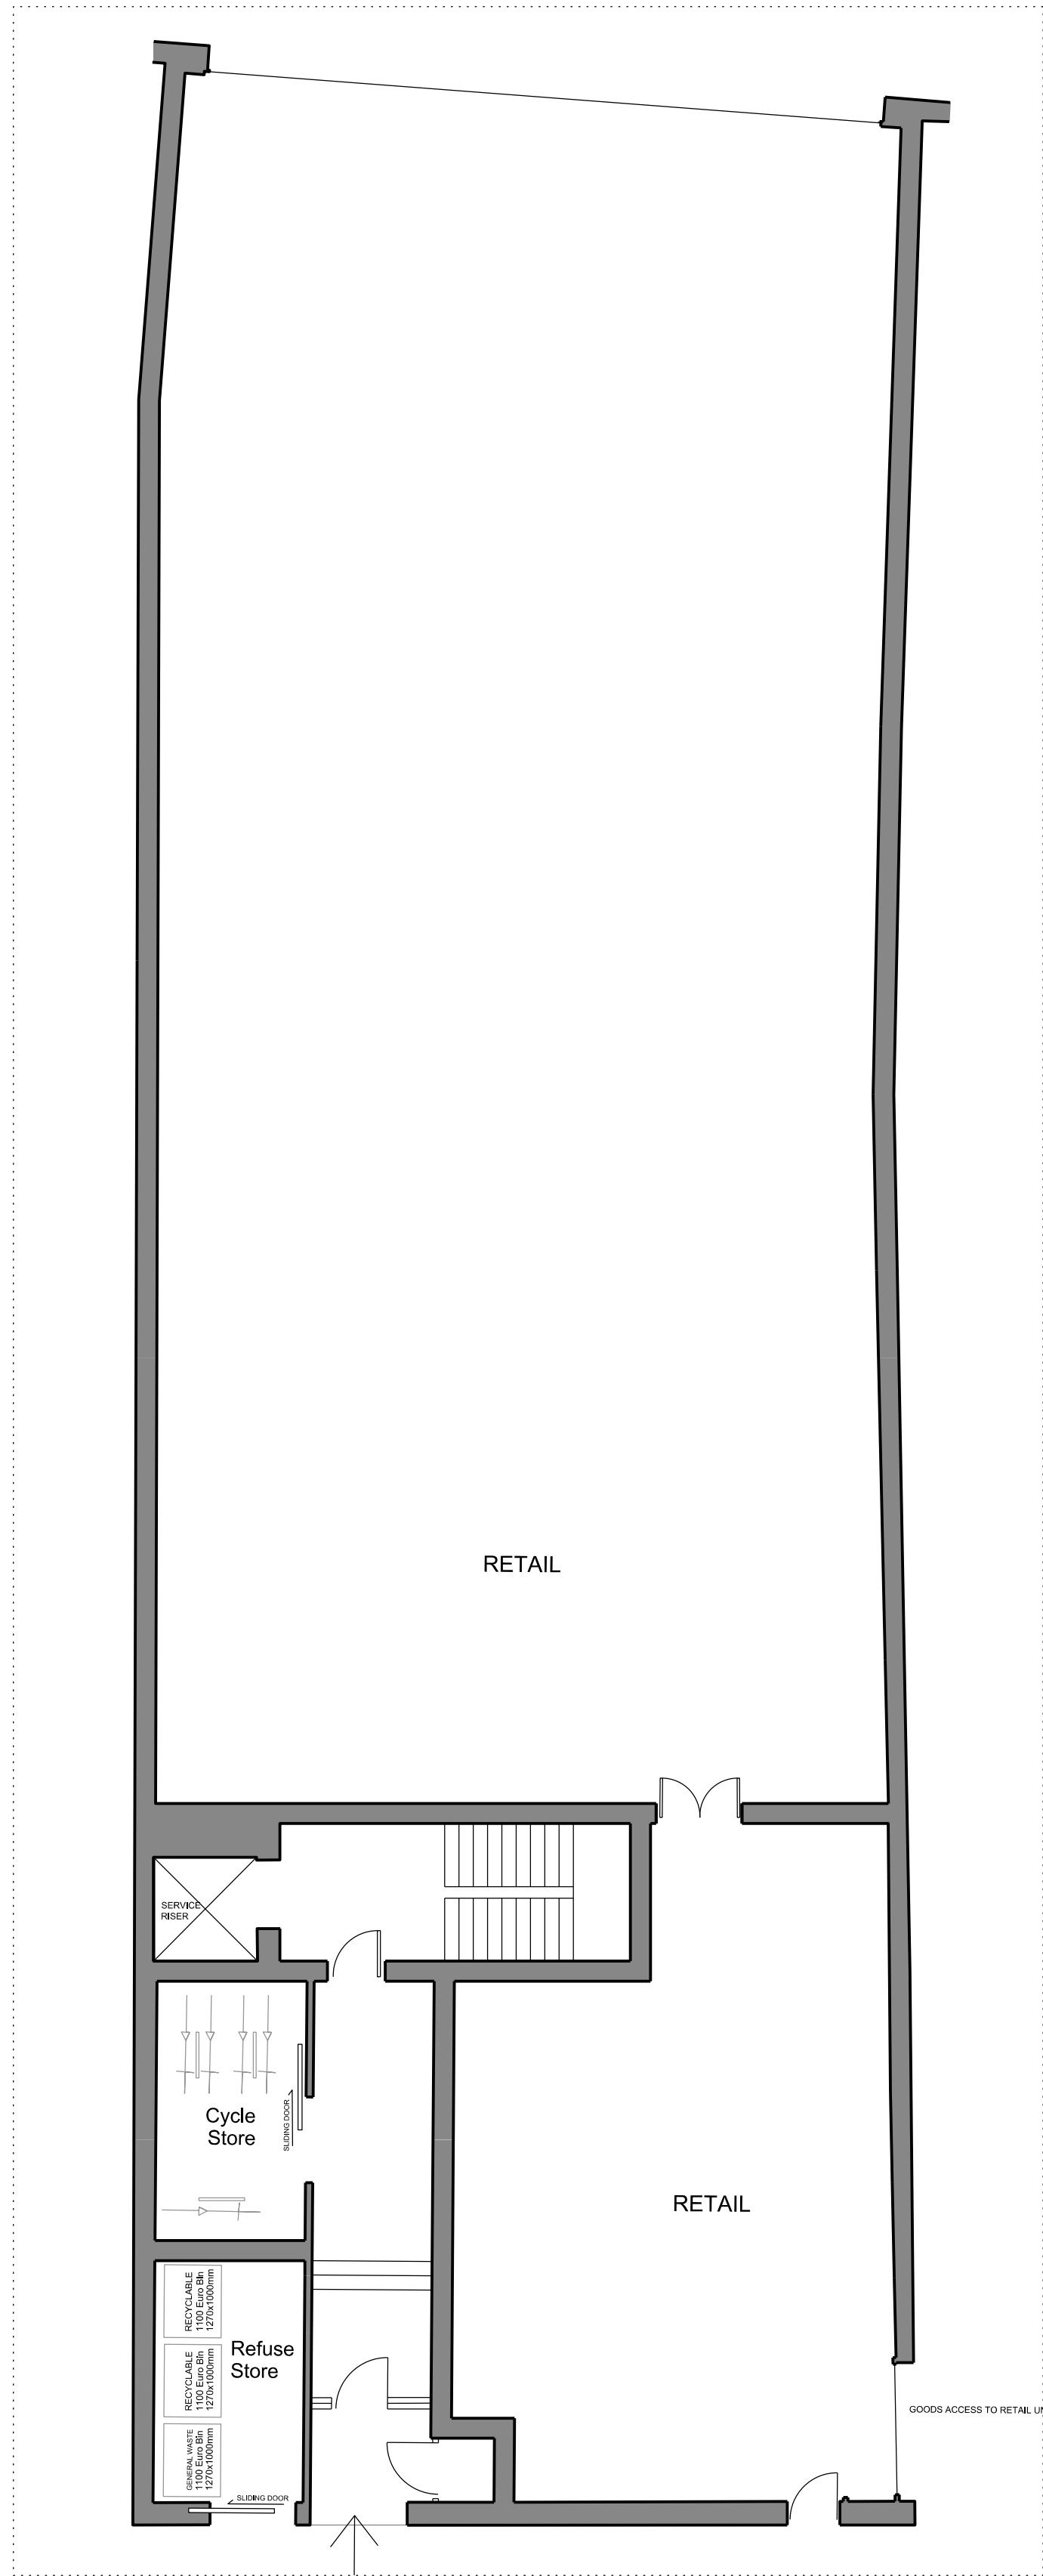


Existing Ground Floor Plan as Approved by the Application DC260146

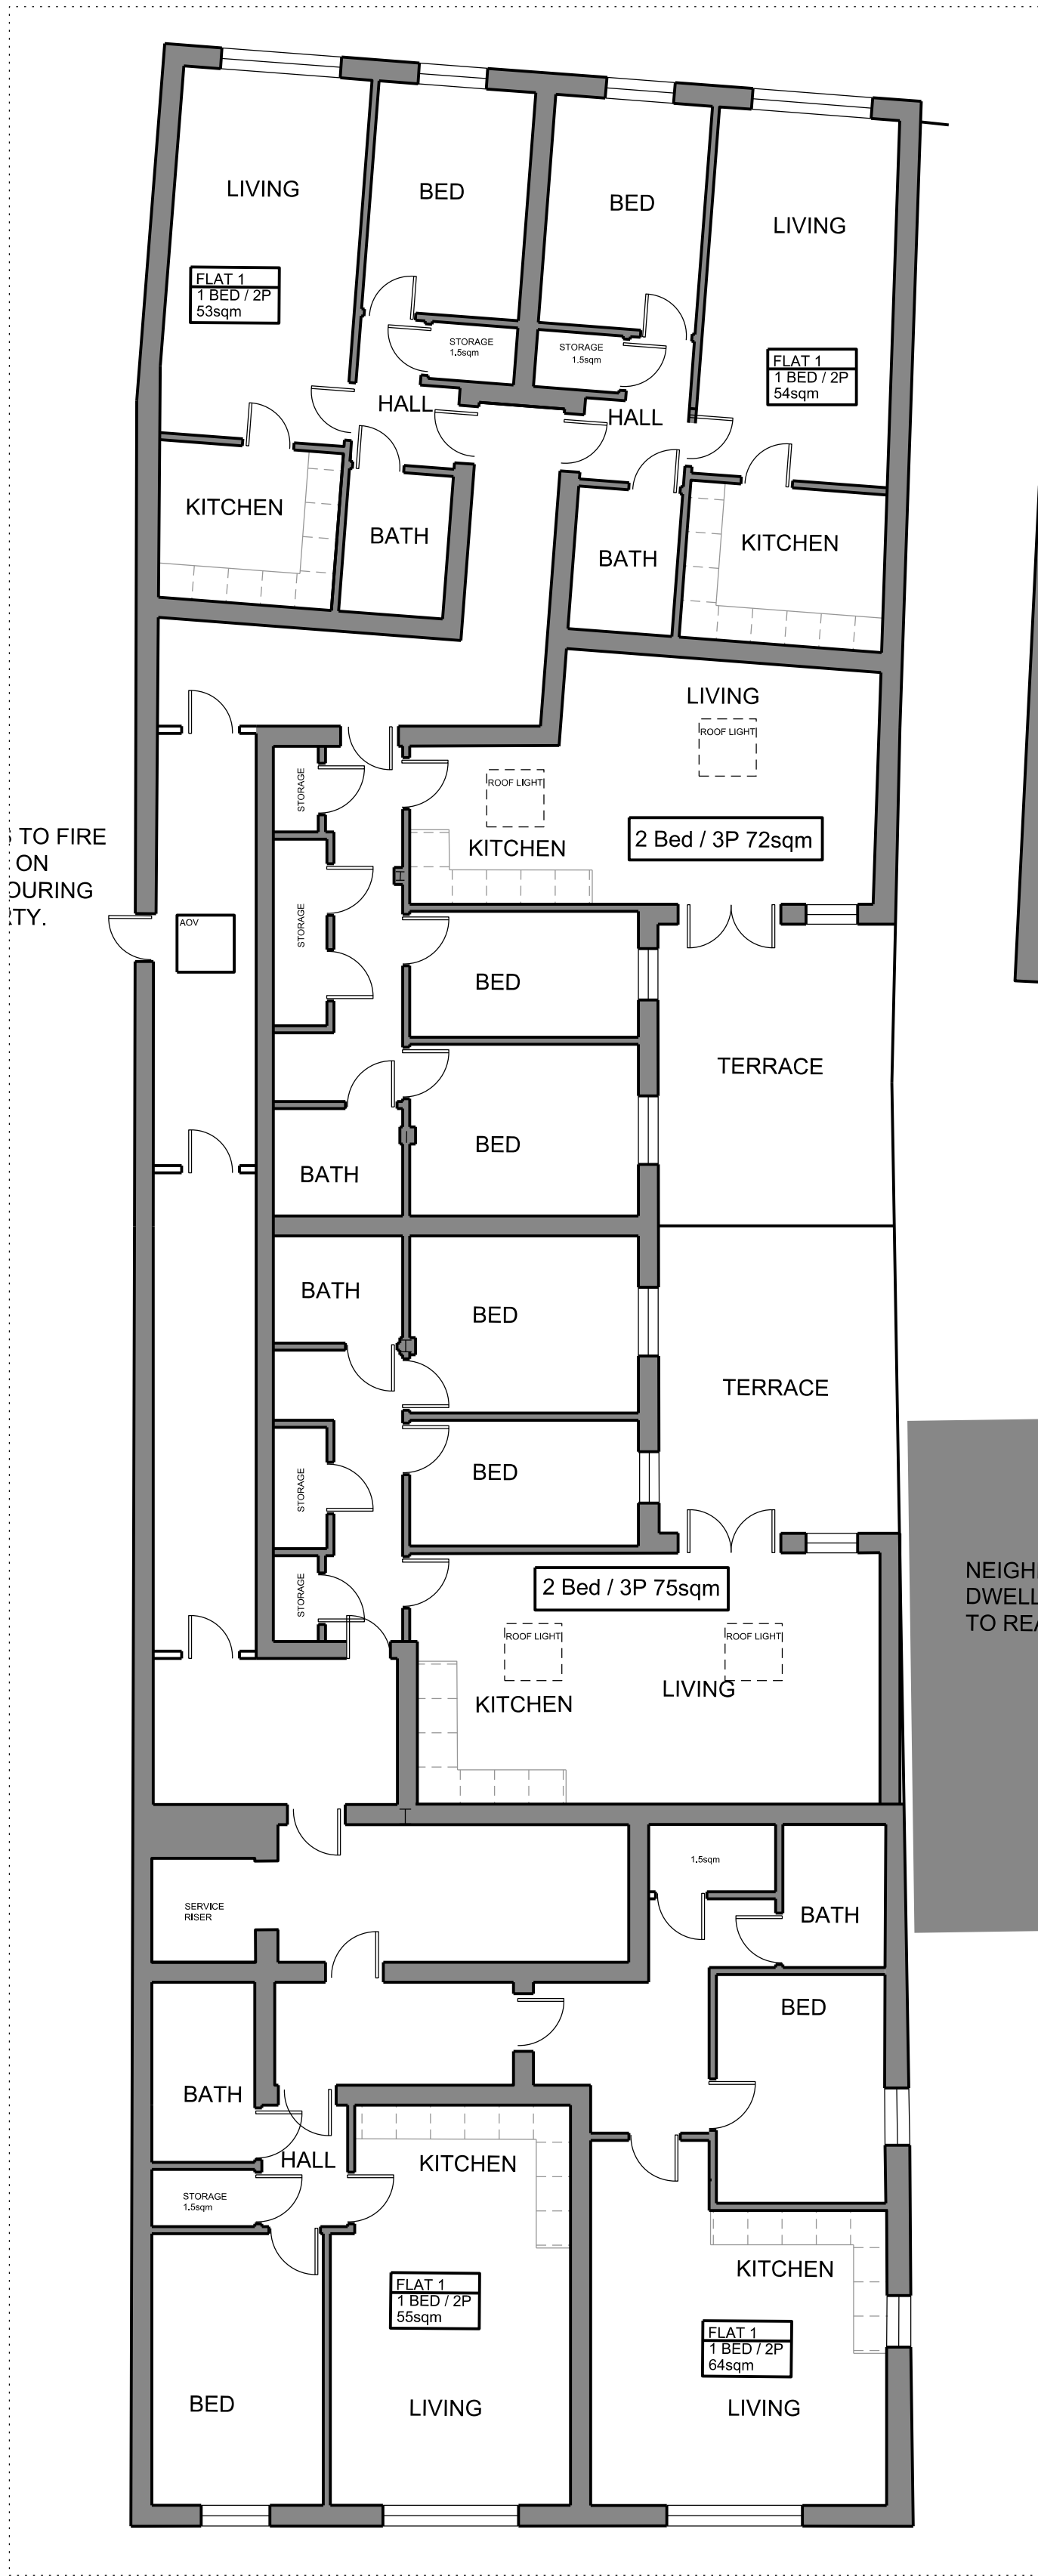

Existing First Floor Plan as Approved by the Application DC260146

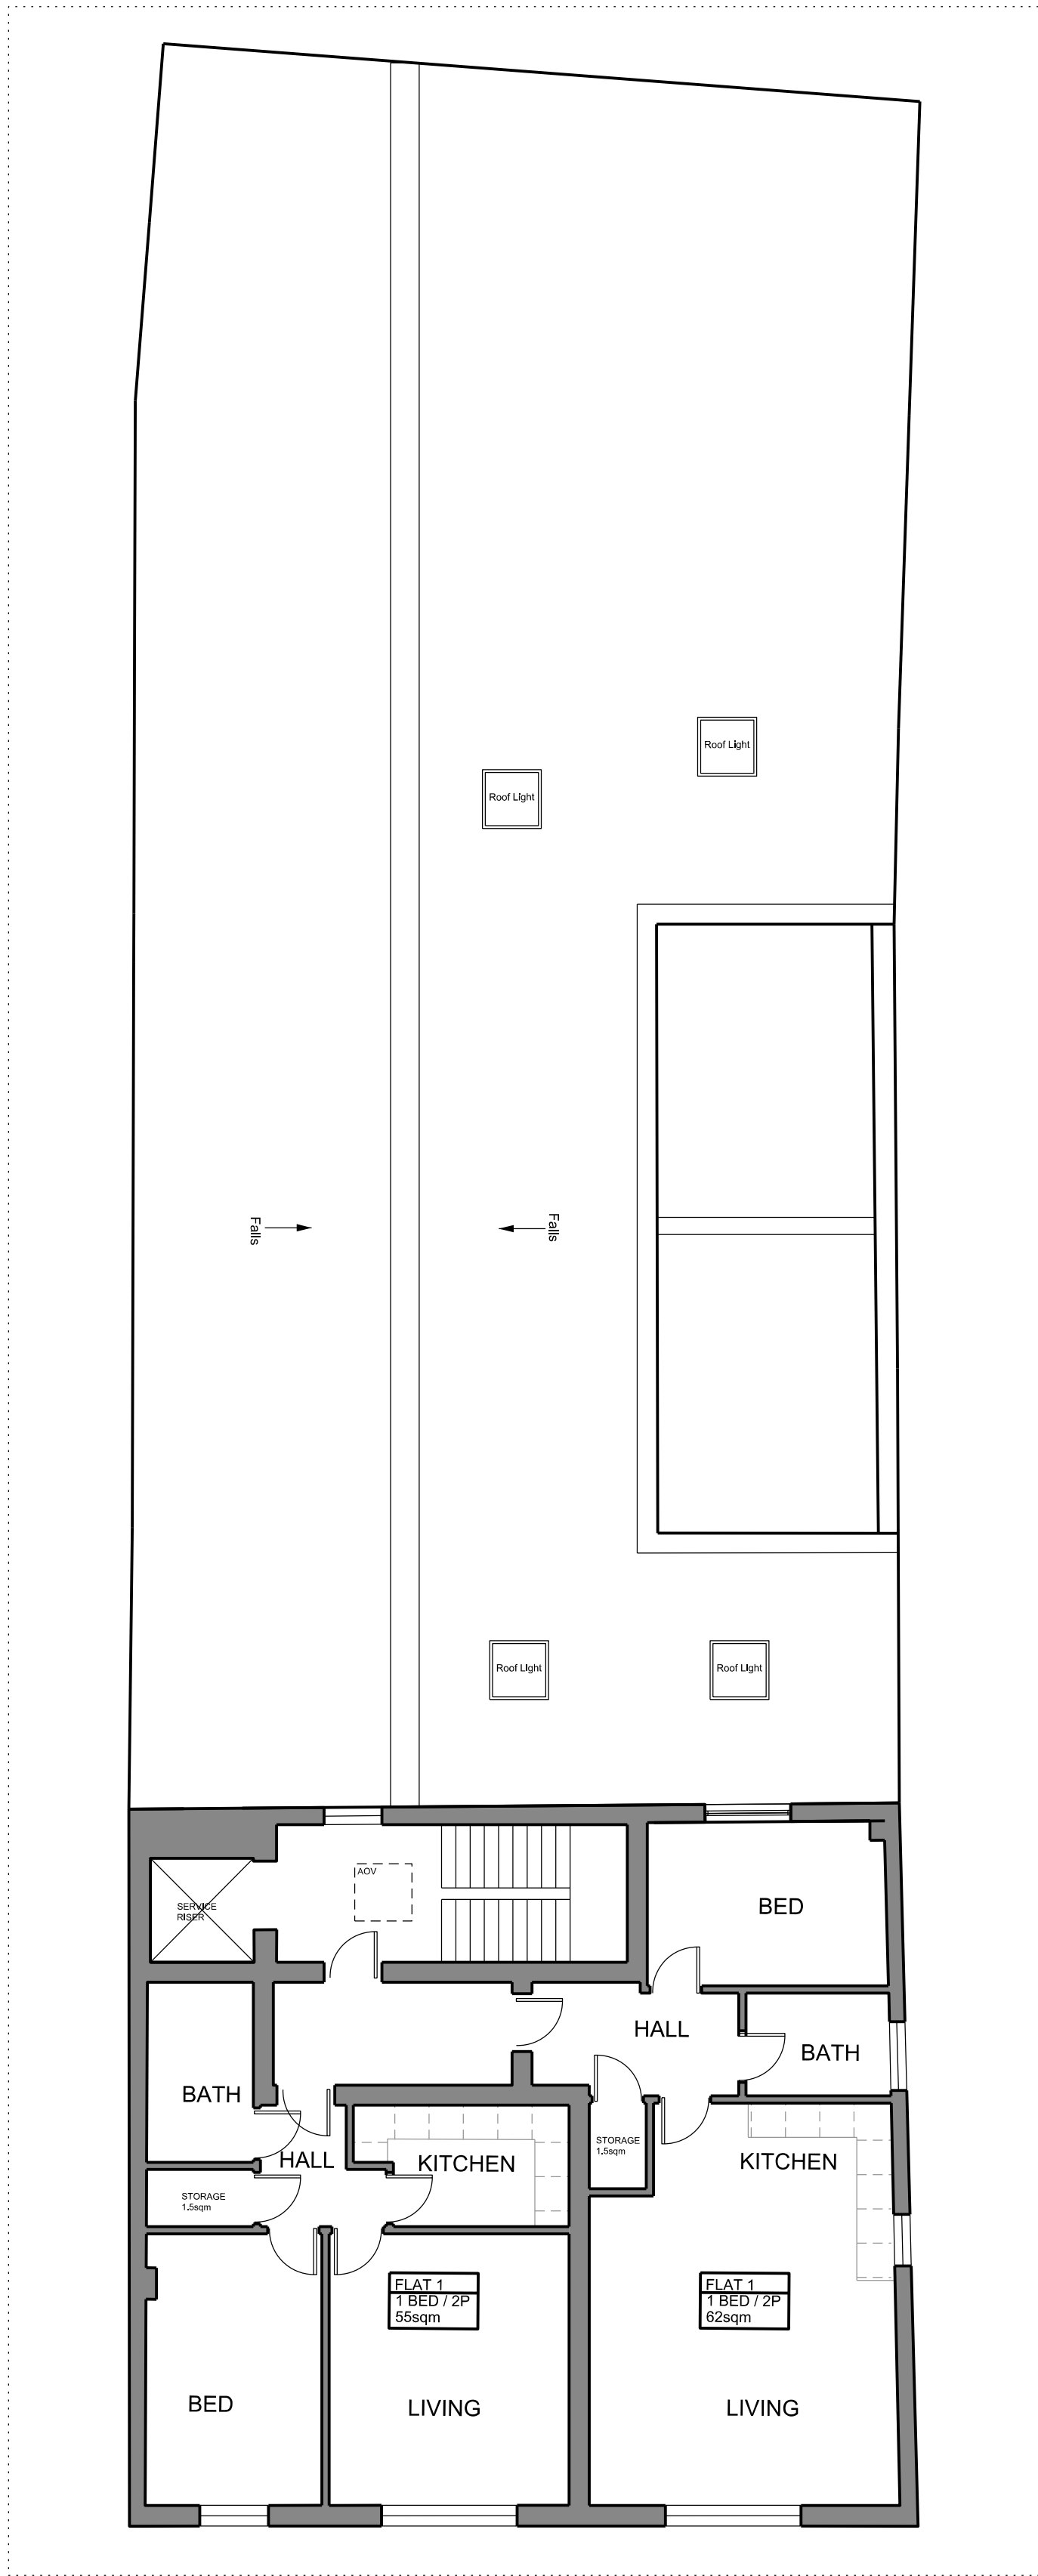

Existing Second Floor Plan as Approved by the Application DC260146

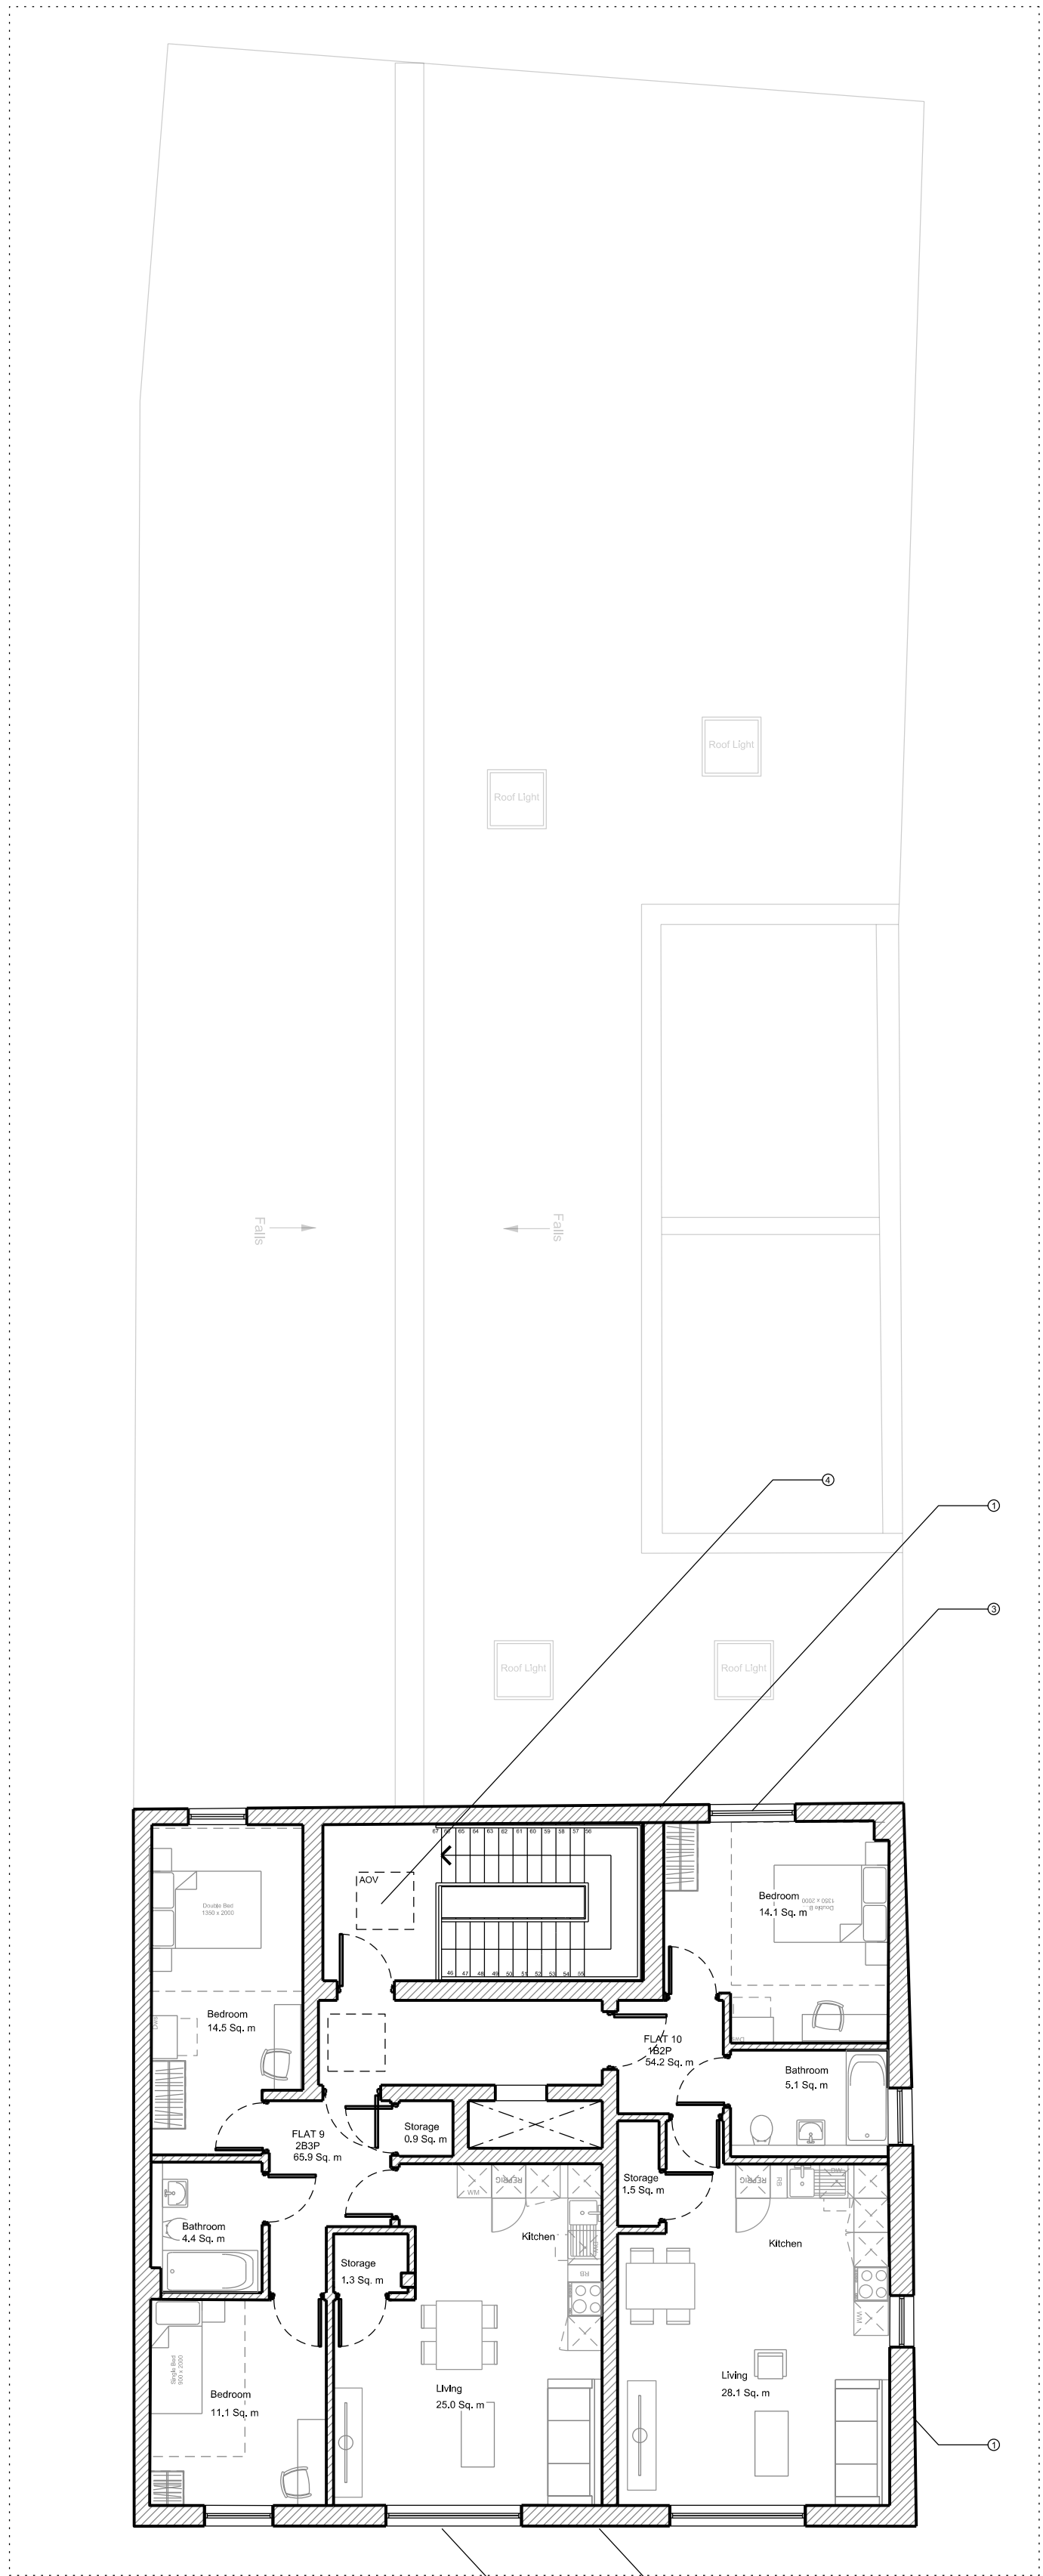

Proposed Third Floor Plan

KJC
architects


2 Grove Cottage
Carshalton, SM5 3BD
+44 (0) 20 3745 4405

30 West Street
Horsham, RH12 1PB


Proposed Plans - General Arrangement
Ground, First, Second and Third Floor

INFORMATION 1:100@A1 or 1:200@A3

Project No	Type	Blg	Number	Zone/Lvl	Rev
2605	P	01	0210	ZXX	5

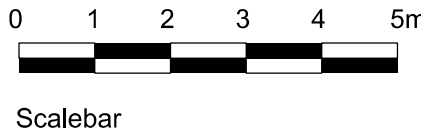

North

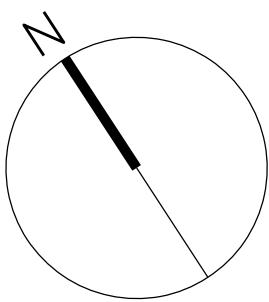

Notes:

1. Do not scale
2. Contractor to Check all dimensions and report omissions and errors to the Architect

16					
15					
14					
13					
12					
11					
10					
09					
08					
07					
06					
05	Issued to Consultant	16.06.26	CS	KJC	
04	Issued to Consultant	15.06.26	CS	KJC	
03	Issued to Consultant	15.06.26	CS	KJC	
02	Issued to Consultant	18.05.26	CS	KJC	
01	Issued to Client	27.04.26	CS	KJC	
No	Revision				
		Date	Initial	Chkd	

Material Legend / Notes

1. Render to match existing
2. Flat UPVC roof to match existing
3. All new proposed windows to match existing UPVC windows
4. Proposed aluminium roof light/AOV to match existing
5. Concrete coping stone