
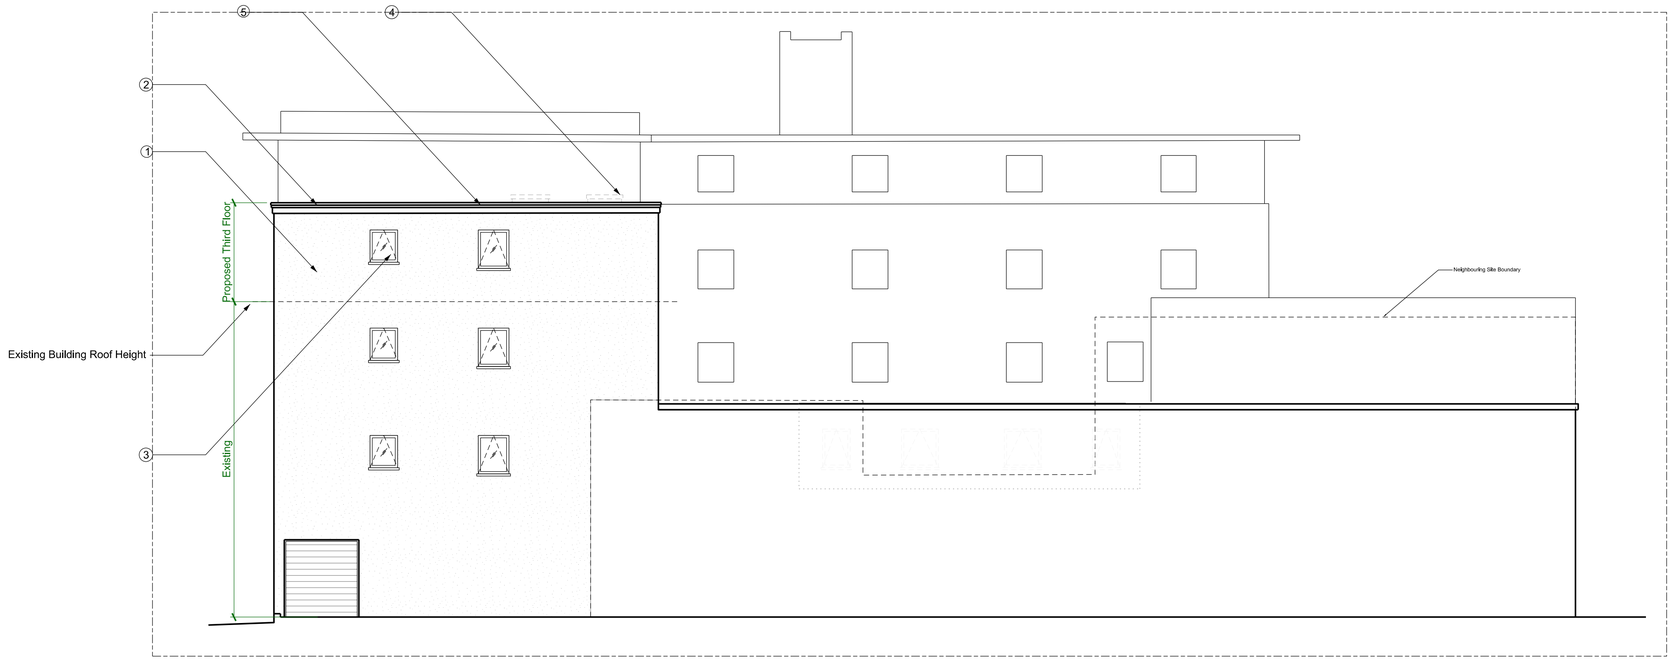


Proposed Side Elevation (East)

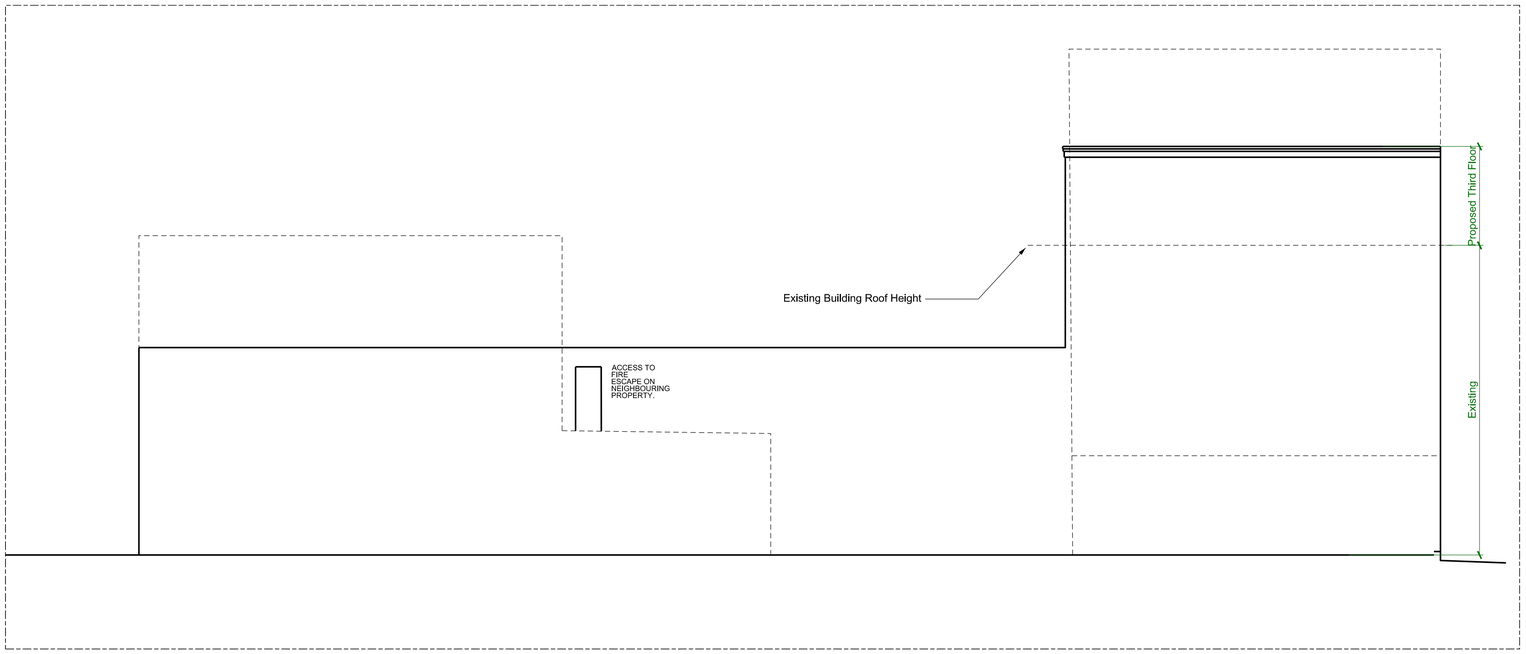

Proposed Side Elevation (West)

KJC
architects
2 Grove Cottage
Old Watercress Walk
Carshalton SM5 3BD
+44 (0) 20 3745 4405

30 West Street
Horsham, RH12 1PB

Propsed Side Elevations

INFORMATION 1:50@A1 or 1:100@A3

Project No	Type	Blg	Number	Zone/Lvl	Rev
2605	P	01	0222	ZNO	04

0 1 2 3 4 5m

North

Notes:
1. Do not scale
2. Contractor to Check all dimensions and report omissions and errors to the Architect

No	Revision	Date	Initial	Chkd
04	Re-issued for Consultant	16.06.26	CS	KJC
03	Re-issued for Consultant	15.06.26	CS	KJC
02	Issued for Consultant	18.05.26	CS	KJC
01	Issued for Planning	27.04.26	CS	KJC

Material Legend / Notes

1. Render to match existing
2. Flat UPVC roof to match existing
3. All new propsed windows to match existing UPVC windows
4. Proposed alluminium roof light/AOV to match existing
5. Concrete coping stone