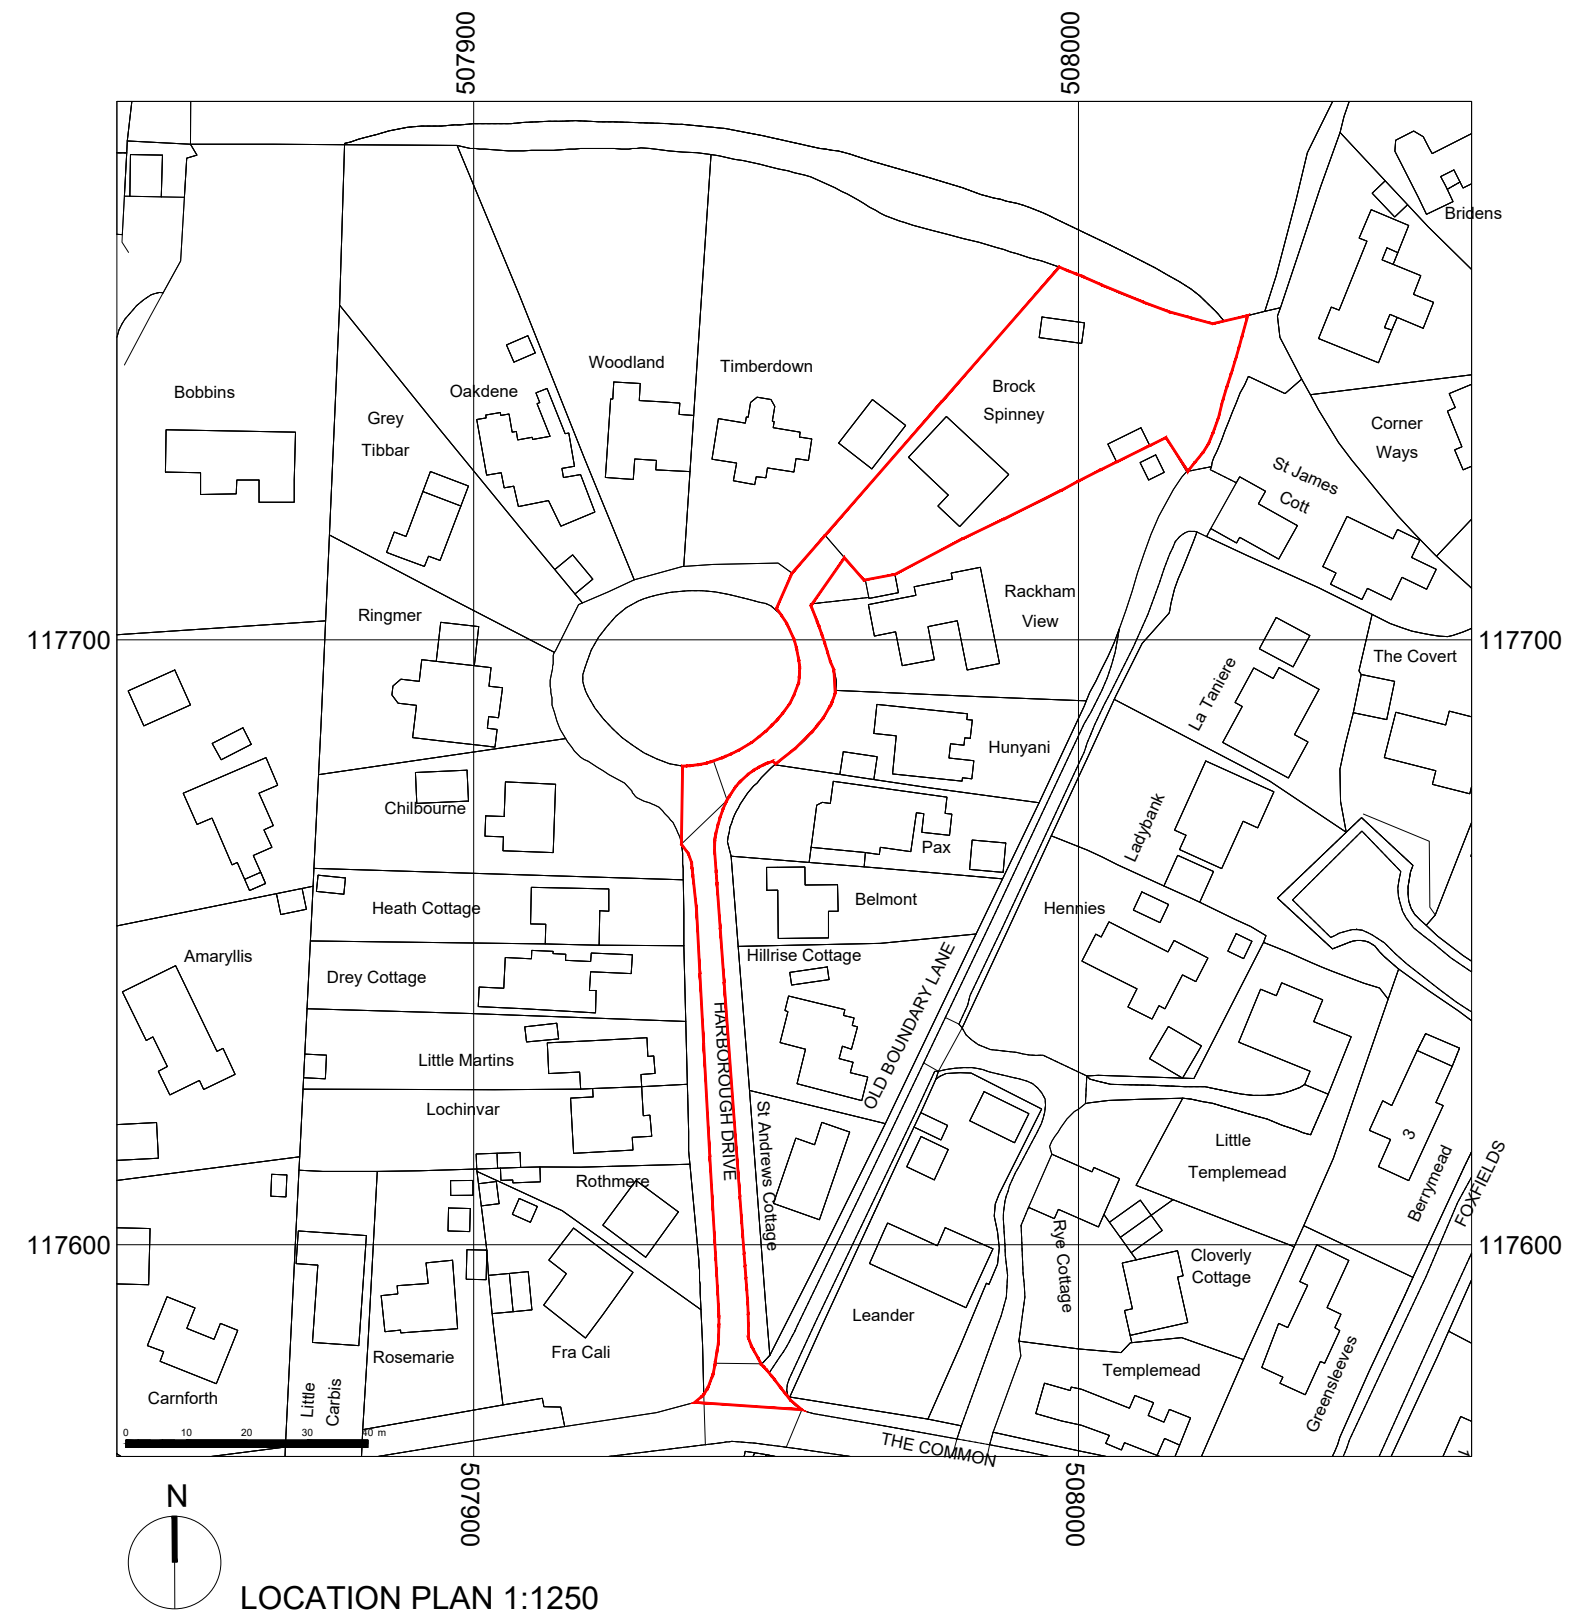
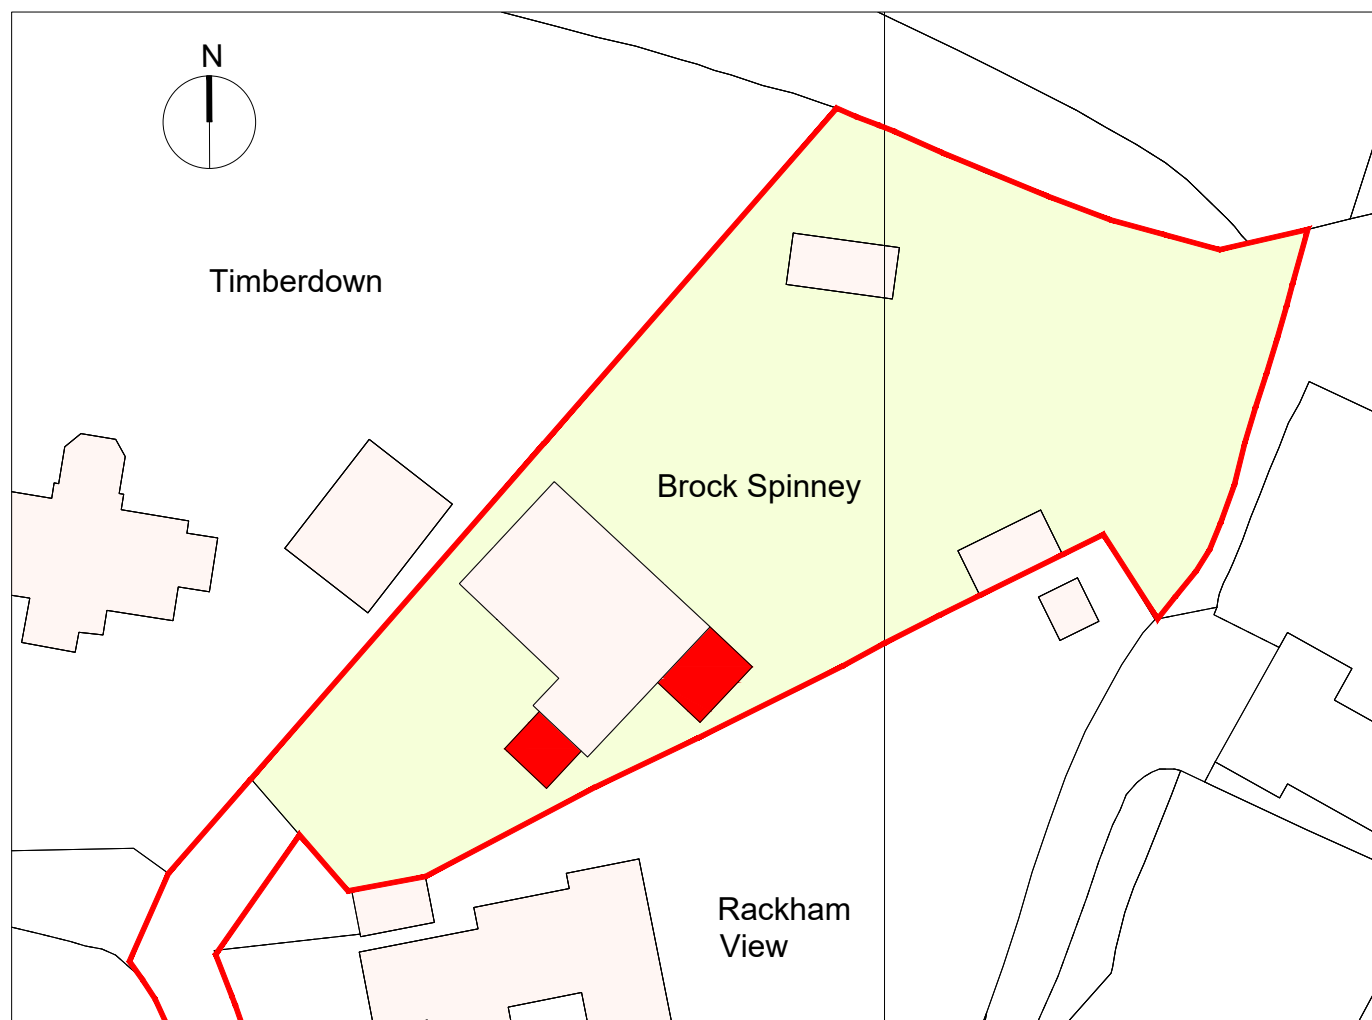
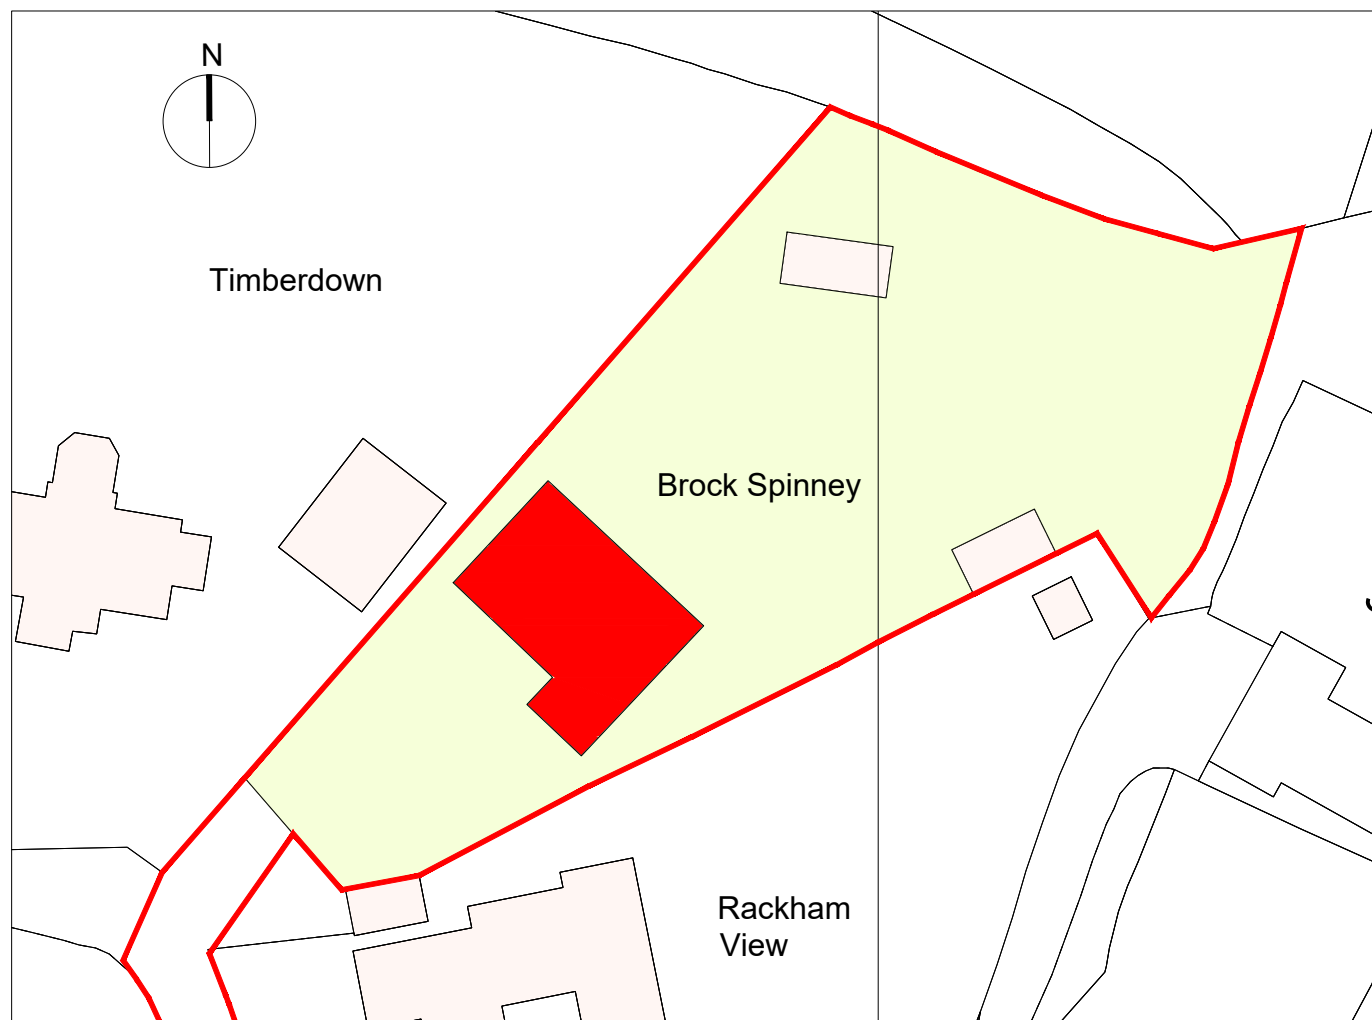


	mark alford design architecture	drawn by: MSA	date: JAN '26	scale: 1:500 / 1:1250 @ A3
Heatherlands Bracken Lane Storrington West Sussex RH20 3HS T: 01903 740033 E: office@markalforddesign.com		issue status: FOR PLANNING CONSENT		
client:	MR AND MRS STEWART	drawing number:	25591 / P100	revision:
project title:	BROCK SPINNEY, WEST CHILTINGTON PROPOSED ALTERATIONS	This drawing may not be used or reproduced without written consent. Copyright reserved No dimensions to be scaled from this drawing except for Planning purposes.		
drawing title:	LOCATION AND BLOCK PLANS			