
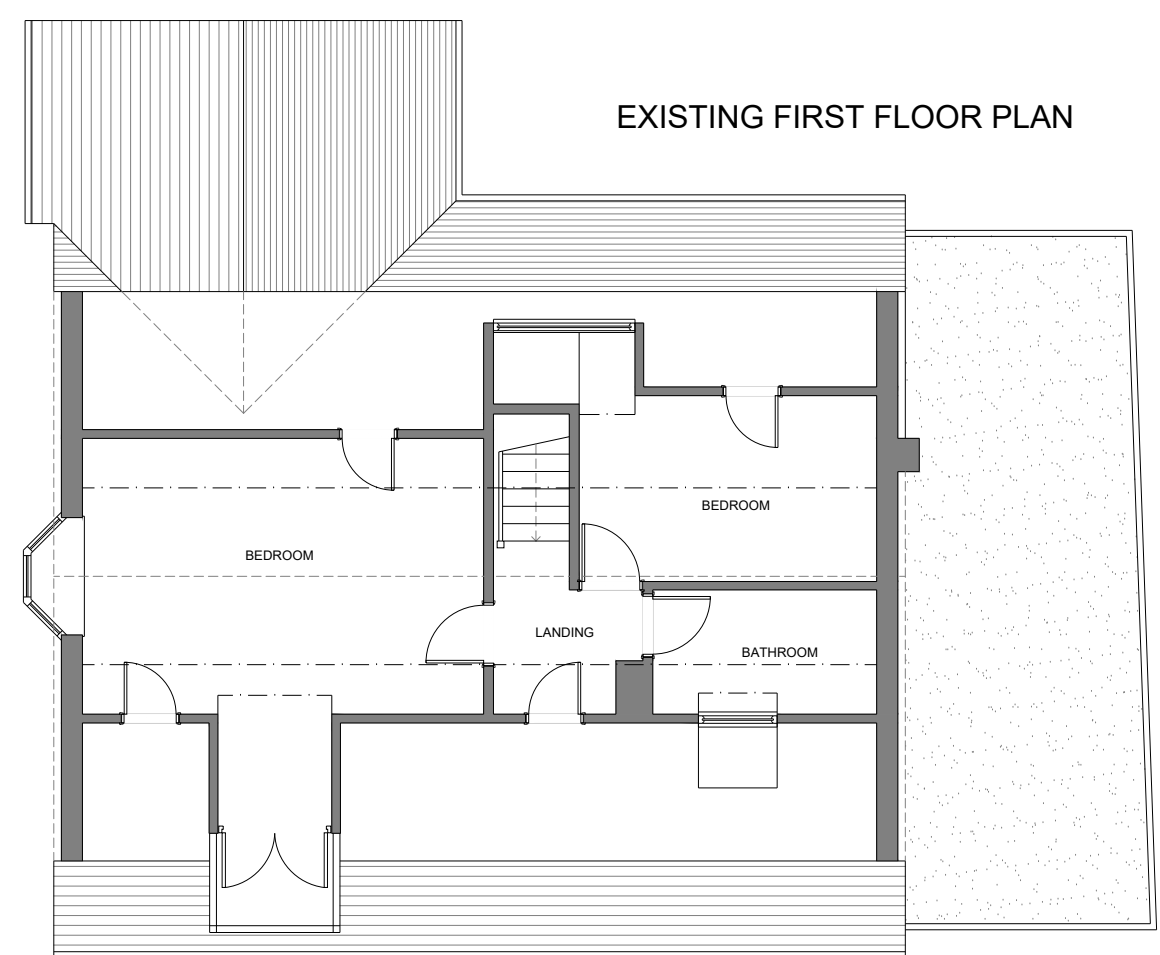
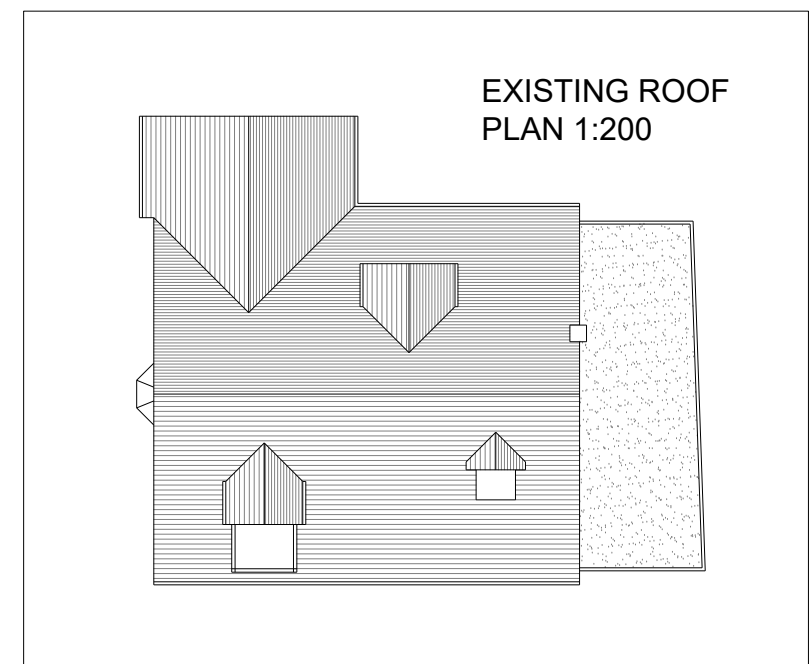
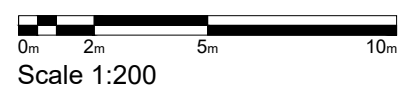
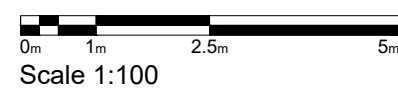


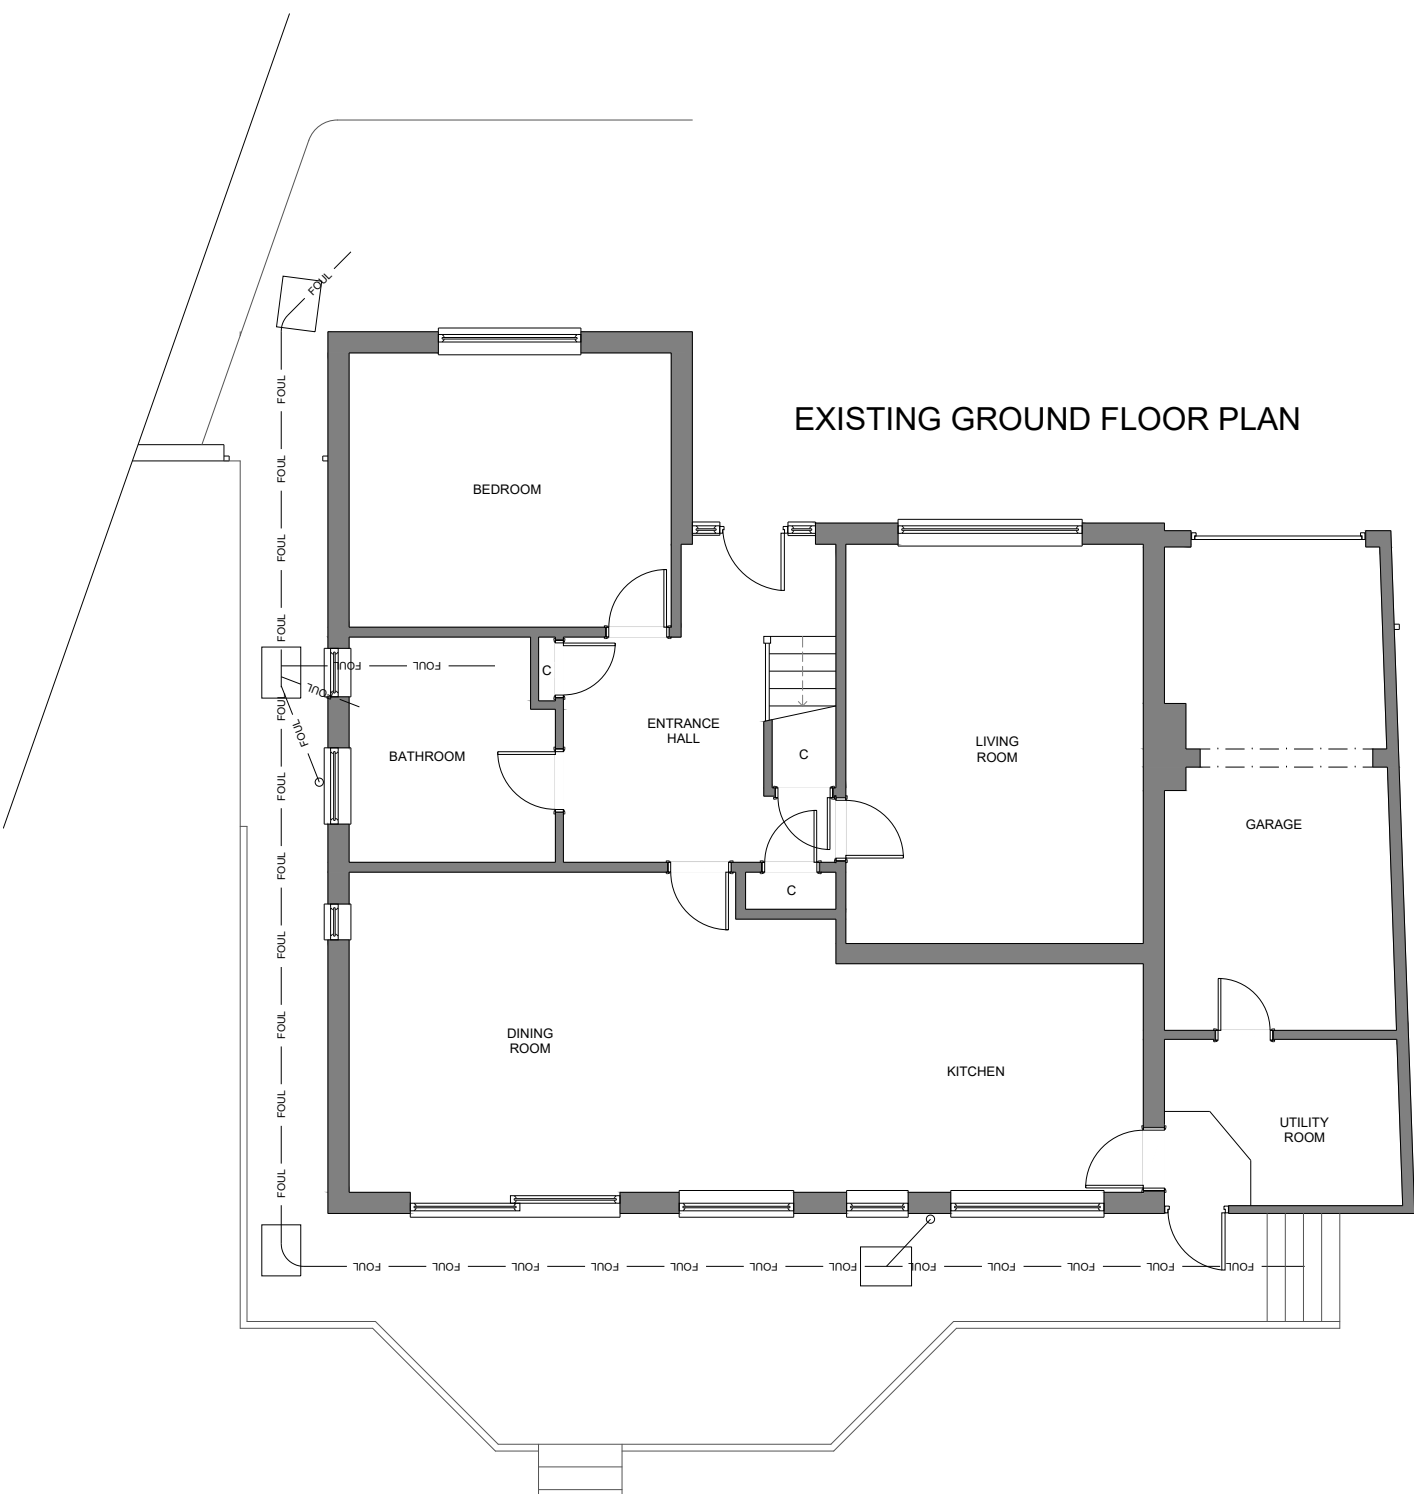

 mark alford design architecture Heatherlands Bracken Lane Storrington West Sussex RH20 3HS T: 01903 740033 E: office@markalforddesign.com	drawn by: MSA date: JAN '26 scale: 1:100 / 1:200 @ A3		
	issue status: FOR PLANNING CONSENT		
	drawing number:	25591 / P101	revision:
	This drawing may not be used or reproduced without written consent. Copyright reserved No dimensions to be scaled from this drawing except for Planning purposes.		
client: MR AND MRS STEWART project title: BROCK SPINNEY, WEST CHILTINGTON PROPOSED ALTERATIONS drawing title: EXISTING PLANS			