Do not scale from this drawing, except for planning purposes.
Any discrepancies are to be reported to WS Planning & Architecture.
Refer to Structural Engineers details for structural design criteria.
This drawing remains the copyright of WS Planning & Architecture.

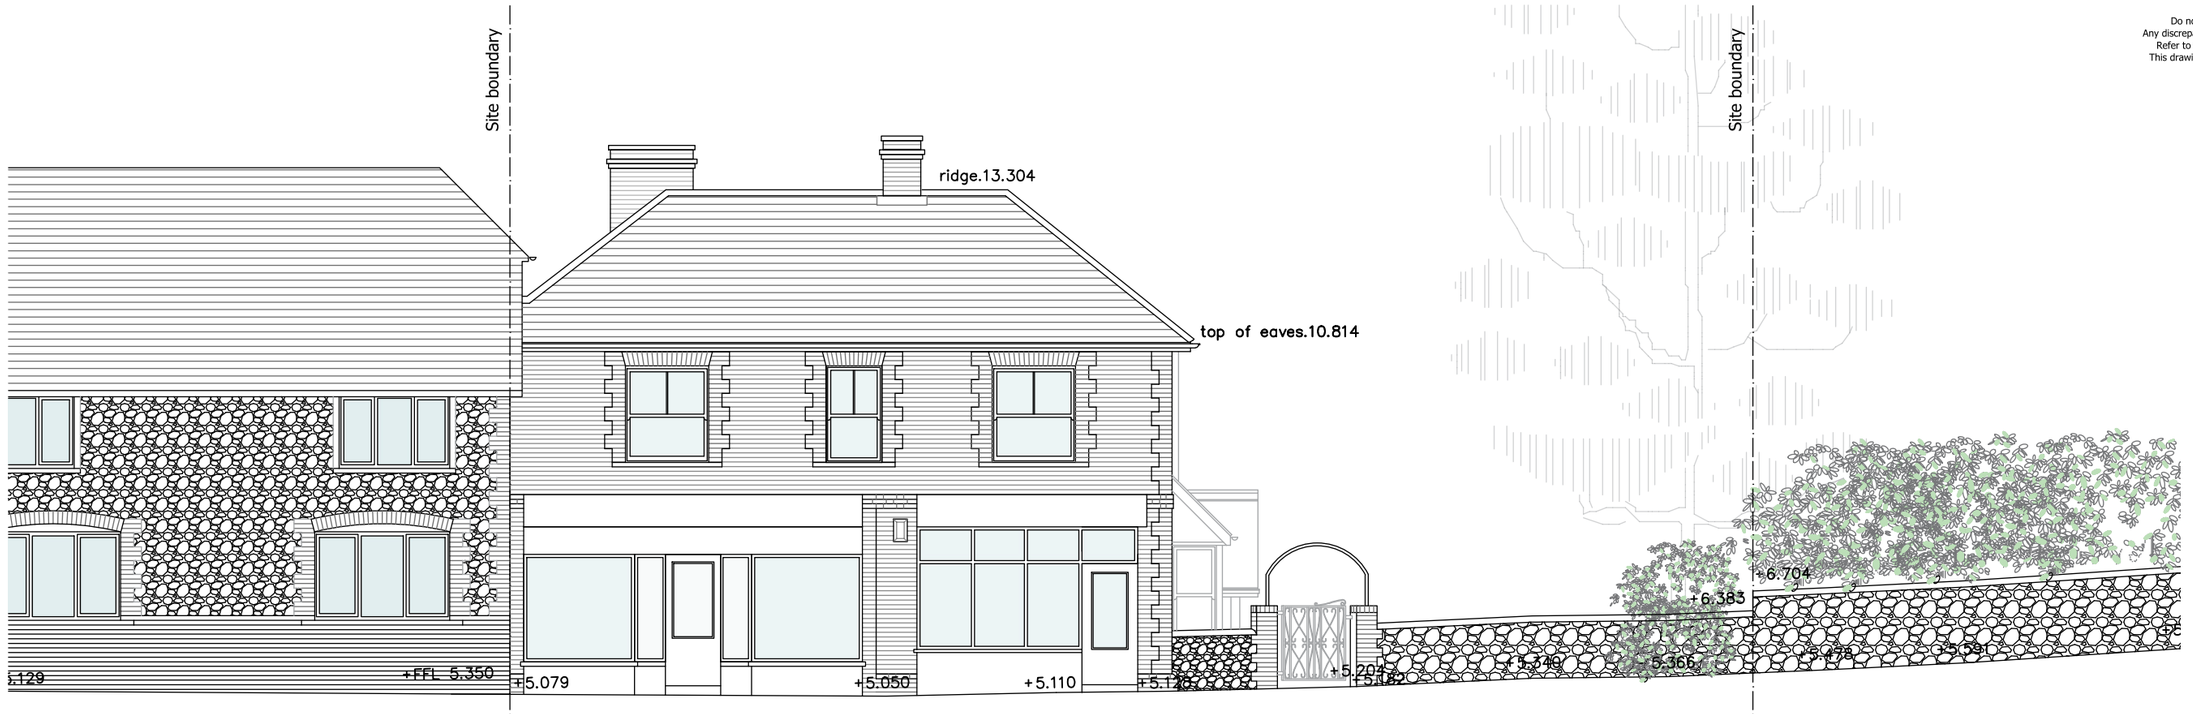

As Existing Street Scene Elevation

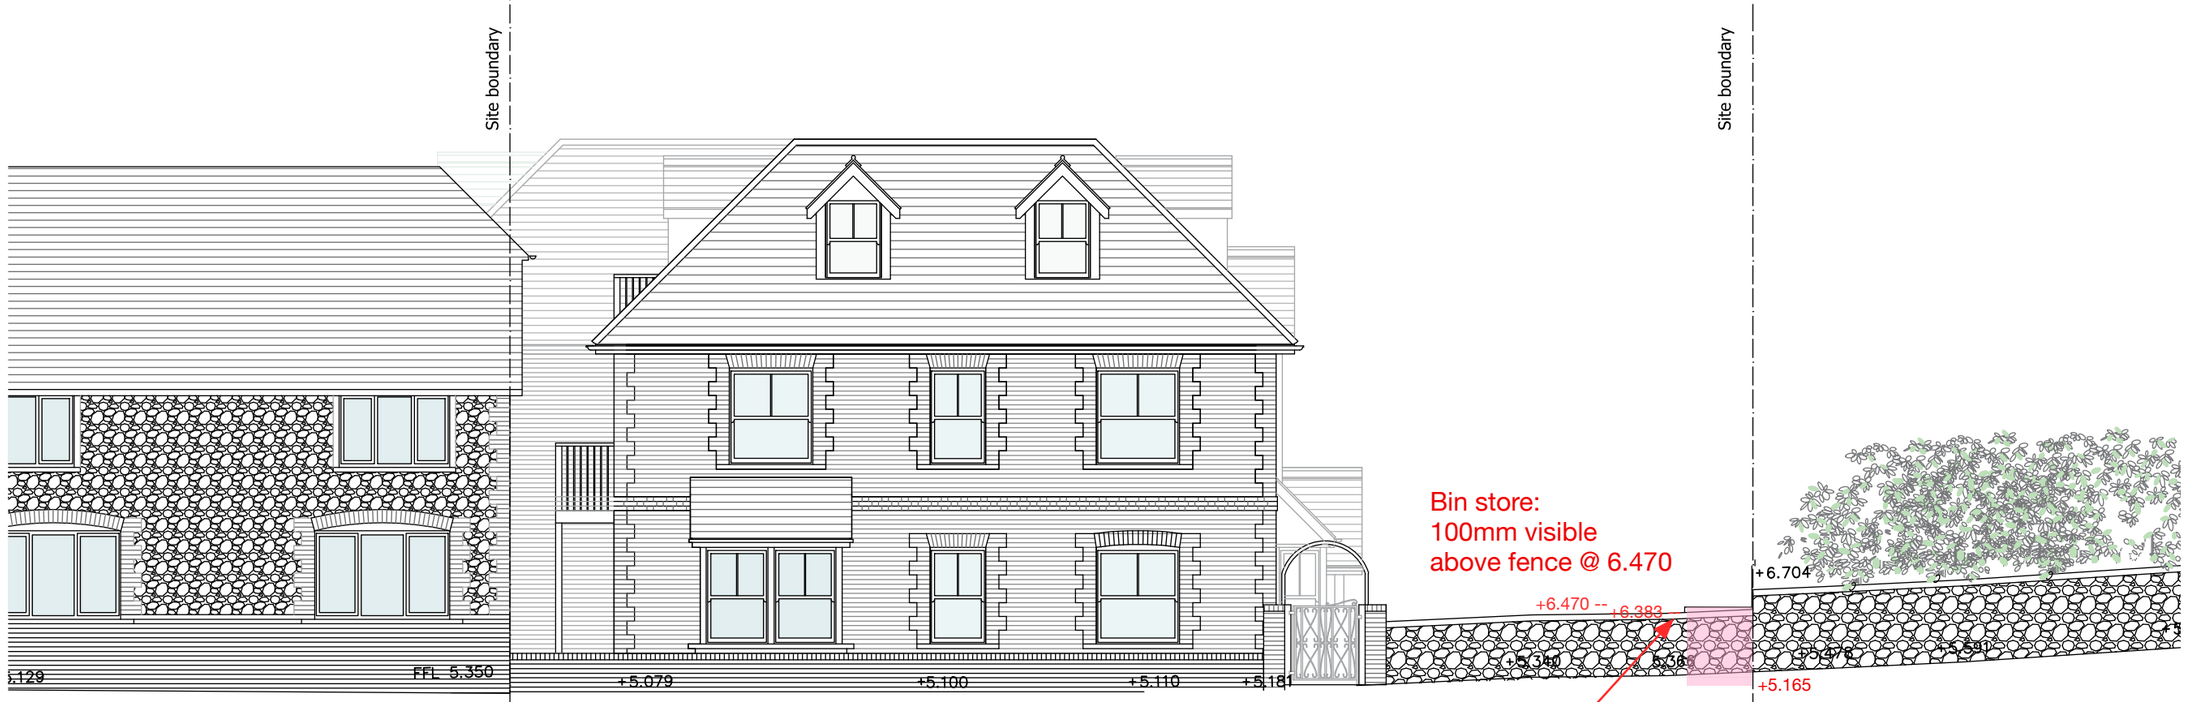

As Proposed Street Scene Elevation

As Existing & As Proposed Street Scene Elevation

0 1 2 3 4 5 6 7 8 9 10m

SCALE 1:100

Rev	Date	Description
A	24.06.21	Amended building layout

WS PLANNING & ARCHITECTURE
Europe House
Bancroft Road,
Reigate
Surrey. RH2 7RP
T. 01737 225711
F. 01737 226311
www.wspa.co.uk

Date: July 2021	Drawn By: LB
Scale: 1:100@A3	Checked: *

Client: Purple Pepper Partnership

Project: Ransoms, Swan Corner
Station Road
Pulborough

Title: As Existing / As Proposed Street Scene Elevation

Drawing. No.	Rev.
J003691-DD-19	A