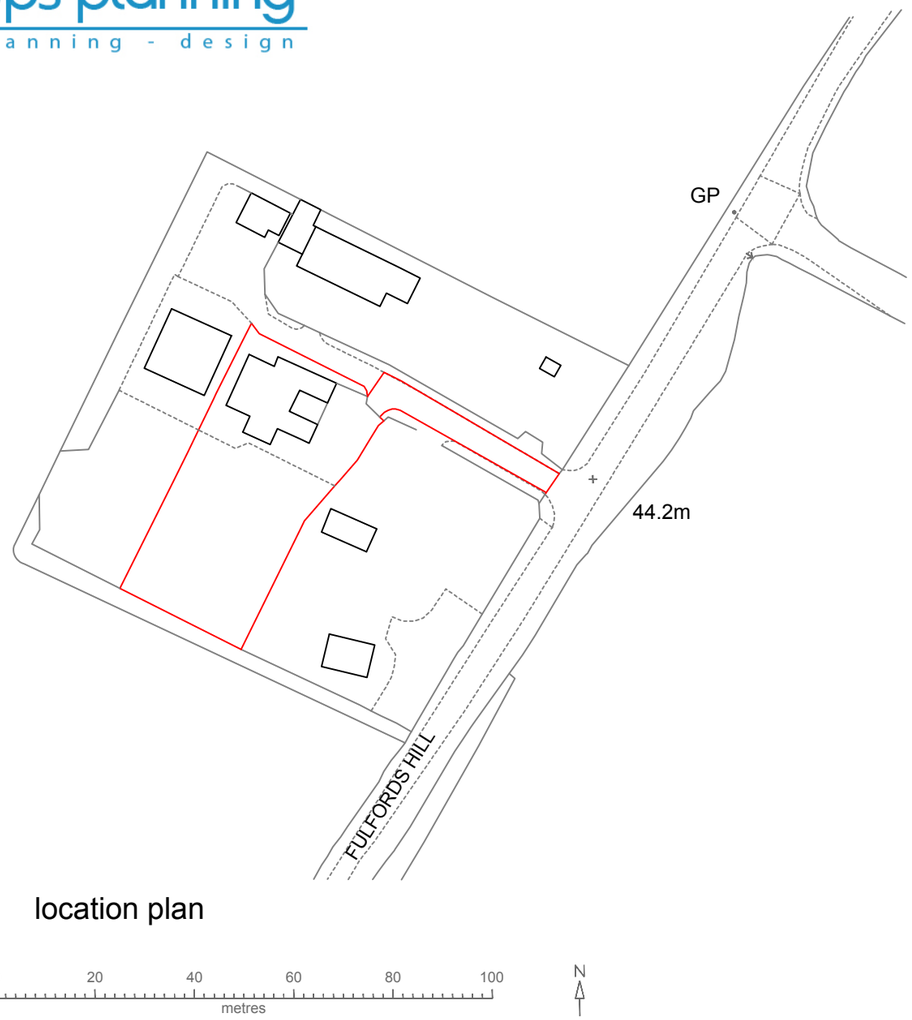

location plan

0 20 40 60 80 100
metres

N

© Crown copyright 2022 Ordnance Survey 100053143

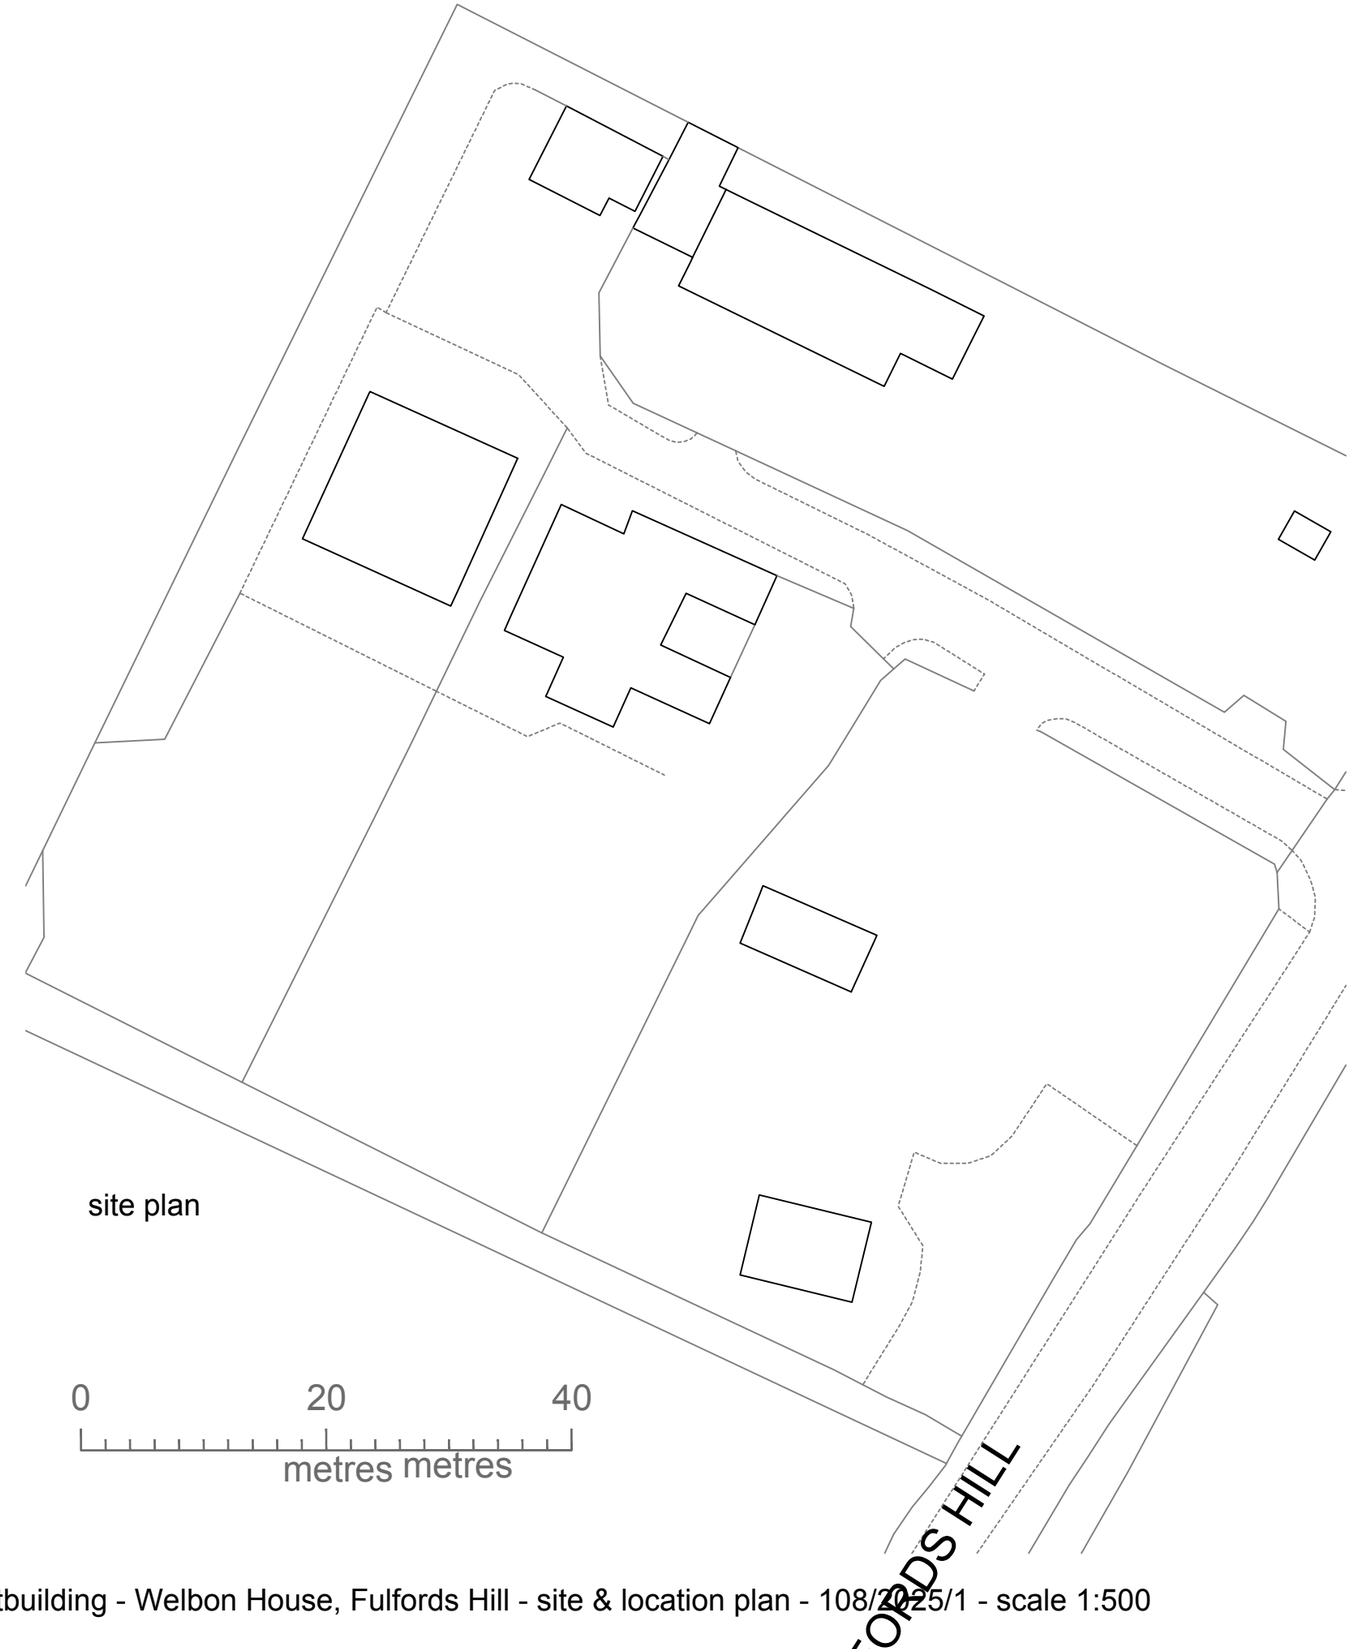

site plan

proposed extensions & outbuilding - Welbon House, Fulfords Hill - site & location plan - 108/2025/1 - scale 1:500