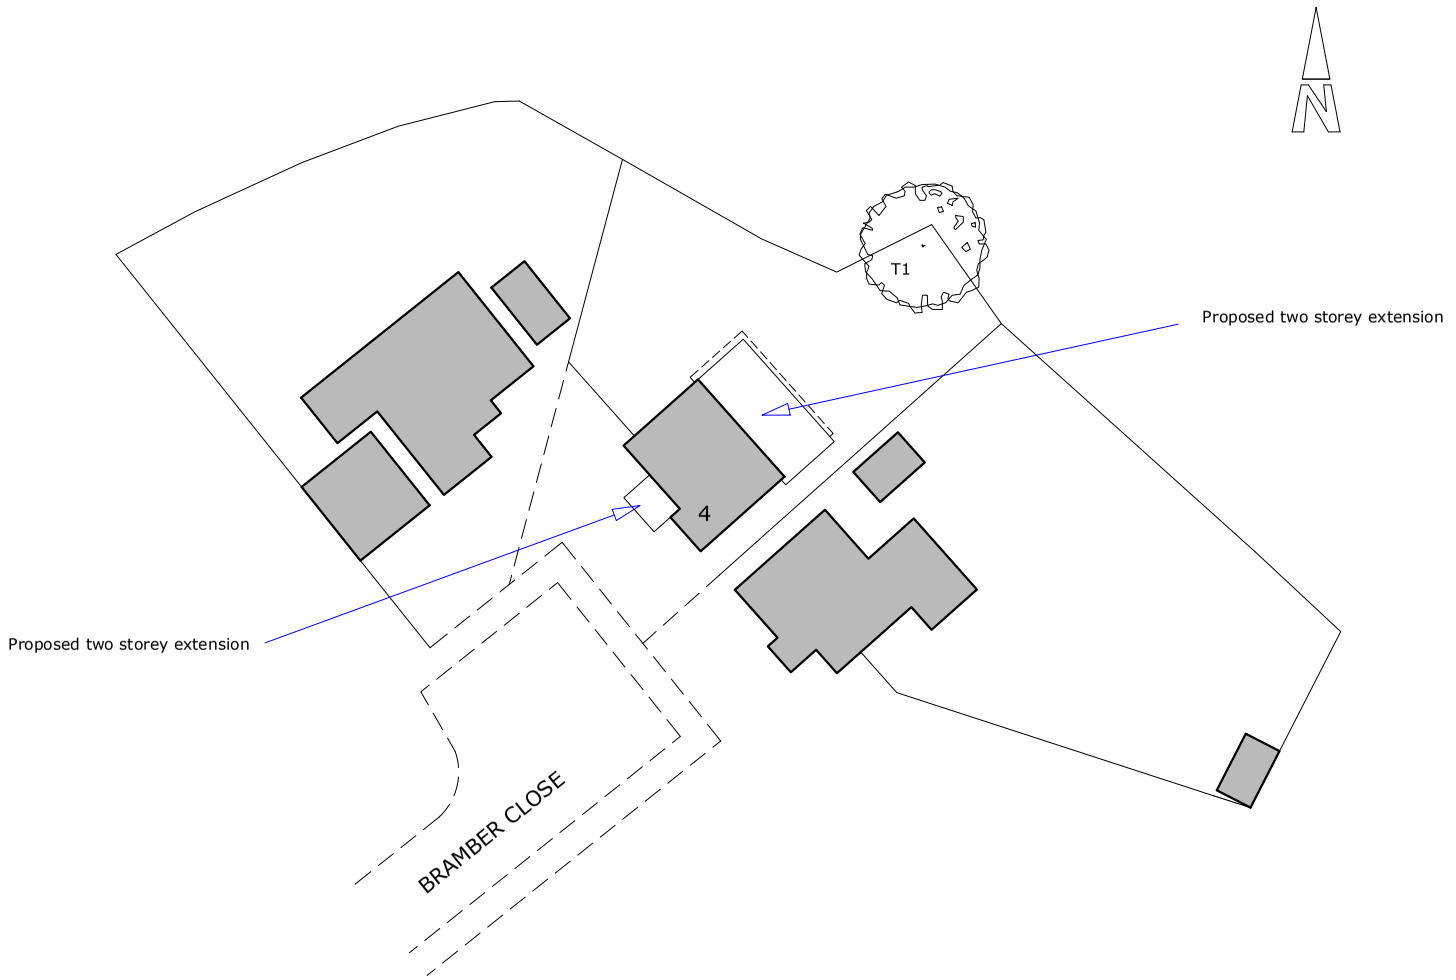

Scale

0 5 10 15 20

Do not scale from drawing except for planning purposes

All dimension are in millimetres

No work is to extend over adjoining properties without express permission

All designs are subject to a structural feasibility analysis

Proposed remodelling of existing dwelling comprising a two storey front extension, two storey rear extension, new fenestration and external finishes.

Block plan

4 Bramber Close
Horsham
West Sussex
RH12 4LY

Plan No: PL/629/06
Scale: 1:500

Drawing size: A4

dkplanning & design

07769 952066
01403 241466

concept design
planning applications
building regulations