
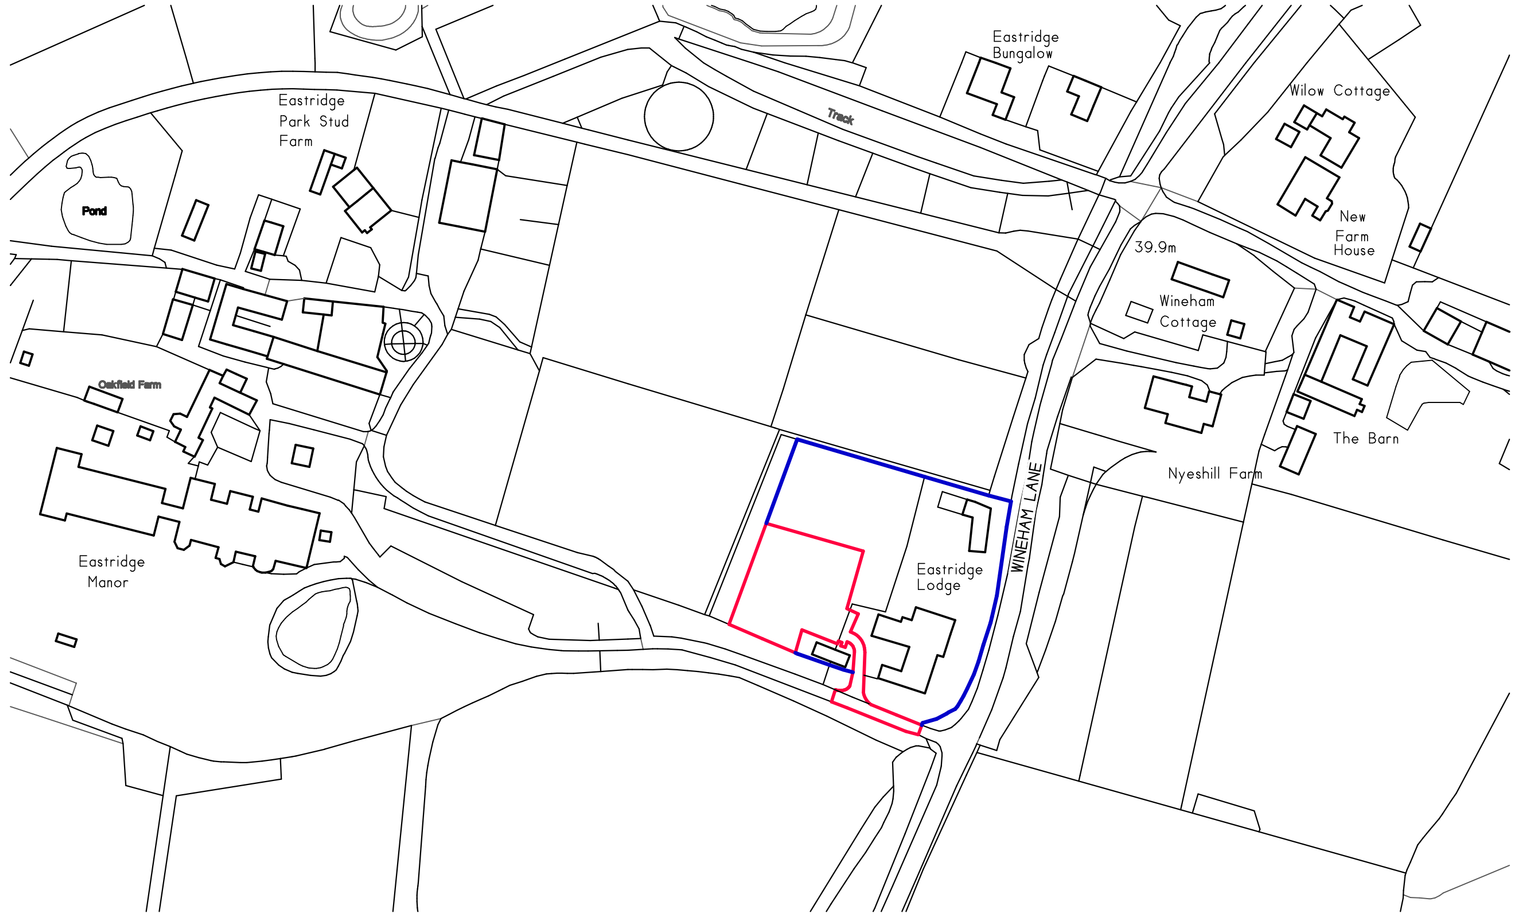


Location Plan 1:1250

0 20 40 60 80 100
(1:1250) metres

Crown Copyright and database rights 2023 OS Licence no. AC0000849896

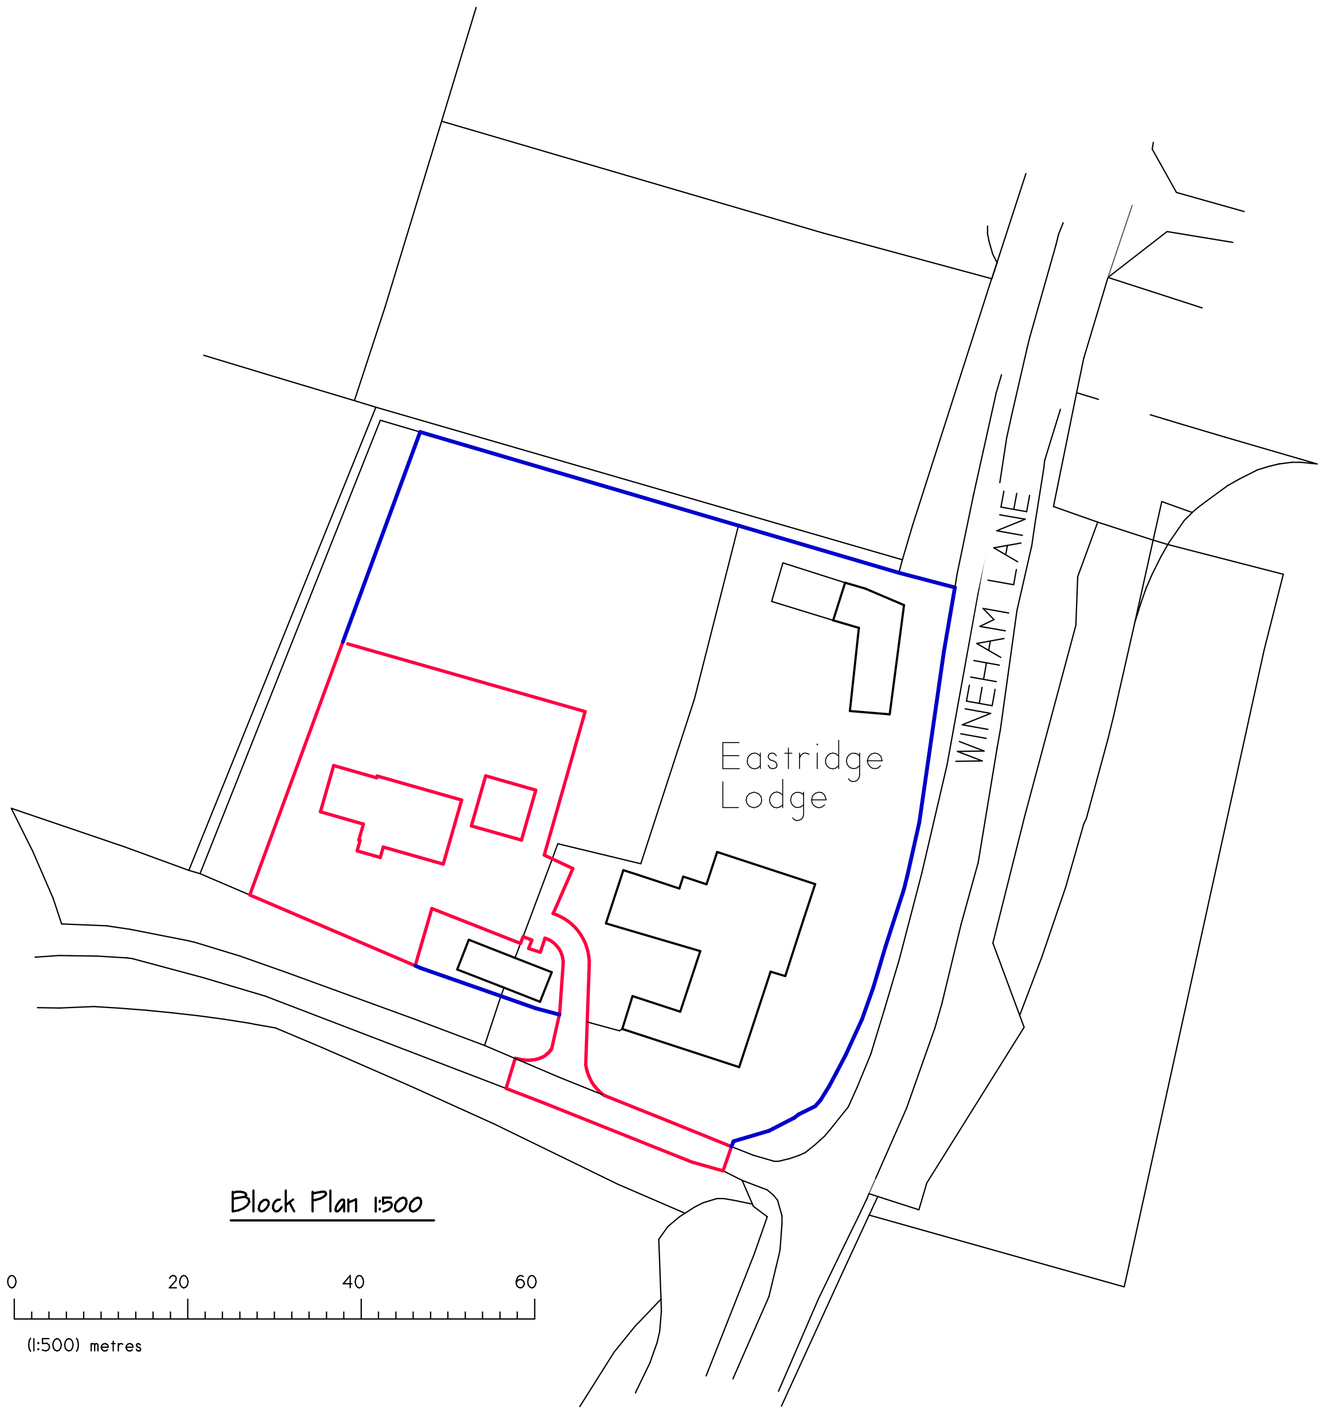

Block Plan 1:500

0 20 40 60
(1:500) metres

A1
1:1250

REV	DATE	DESCRIPTION
A	Sept 23	Outline of proposed dwelling replaced with 2 bed cottage

CLIENT:
Mr. + Mrs. R Tarrant

Proposed new 2 bed Cottage (Outline)

Eastridge Lodge
Wineham Lane
Bolney
Haywards Heath
RH17 5SD

DRAWING TITLE:
Location Plan. Block Plan

DSEQUINE
www.dsequine.com
07831 758231

REVISION		
A	SCALE	As shown
	DATE	June 23
	DRAWN BY	
	CHECKED BY	

DRAWING No.
23/2189-1