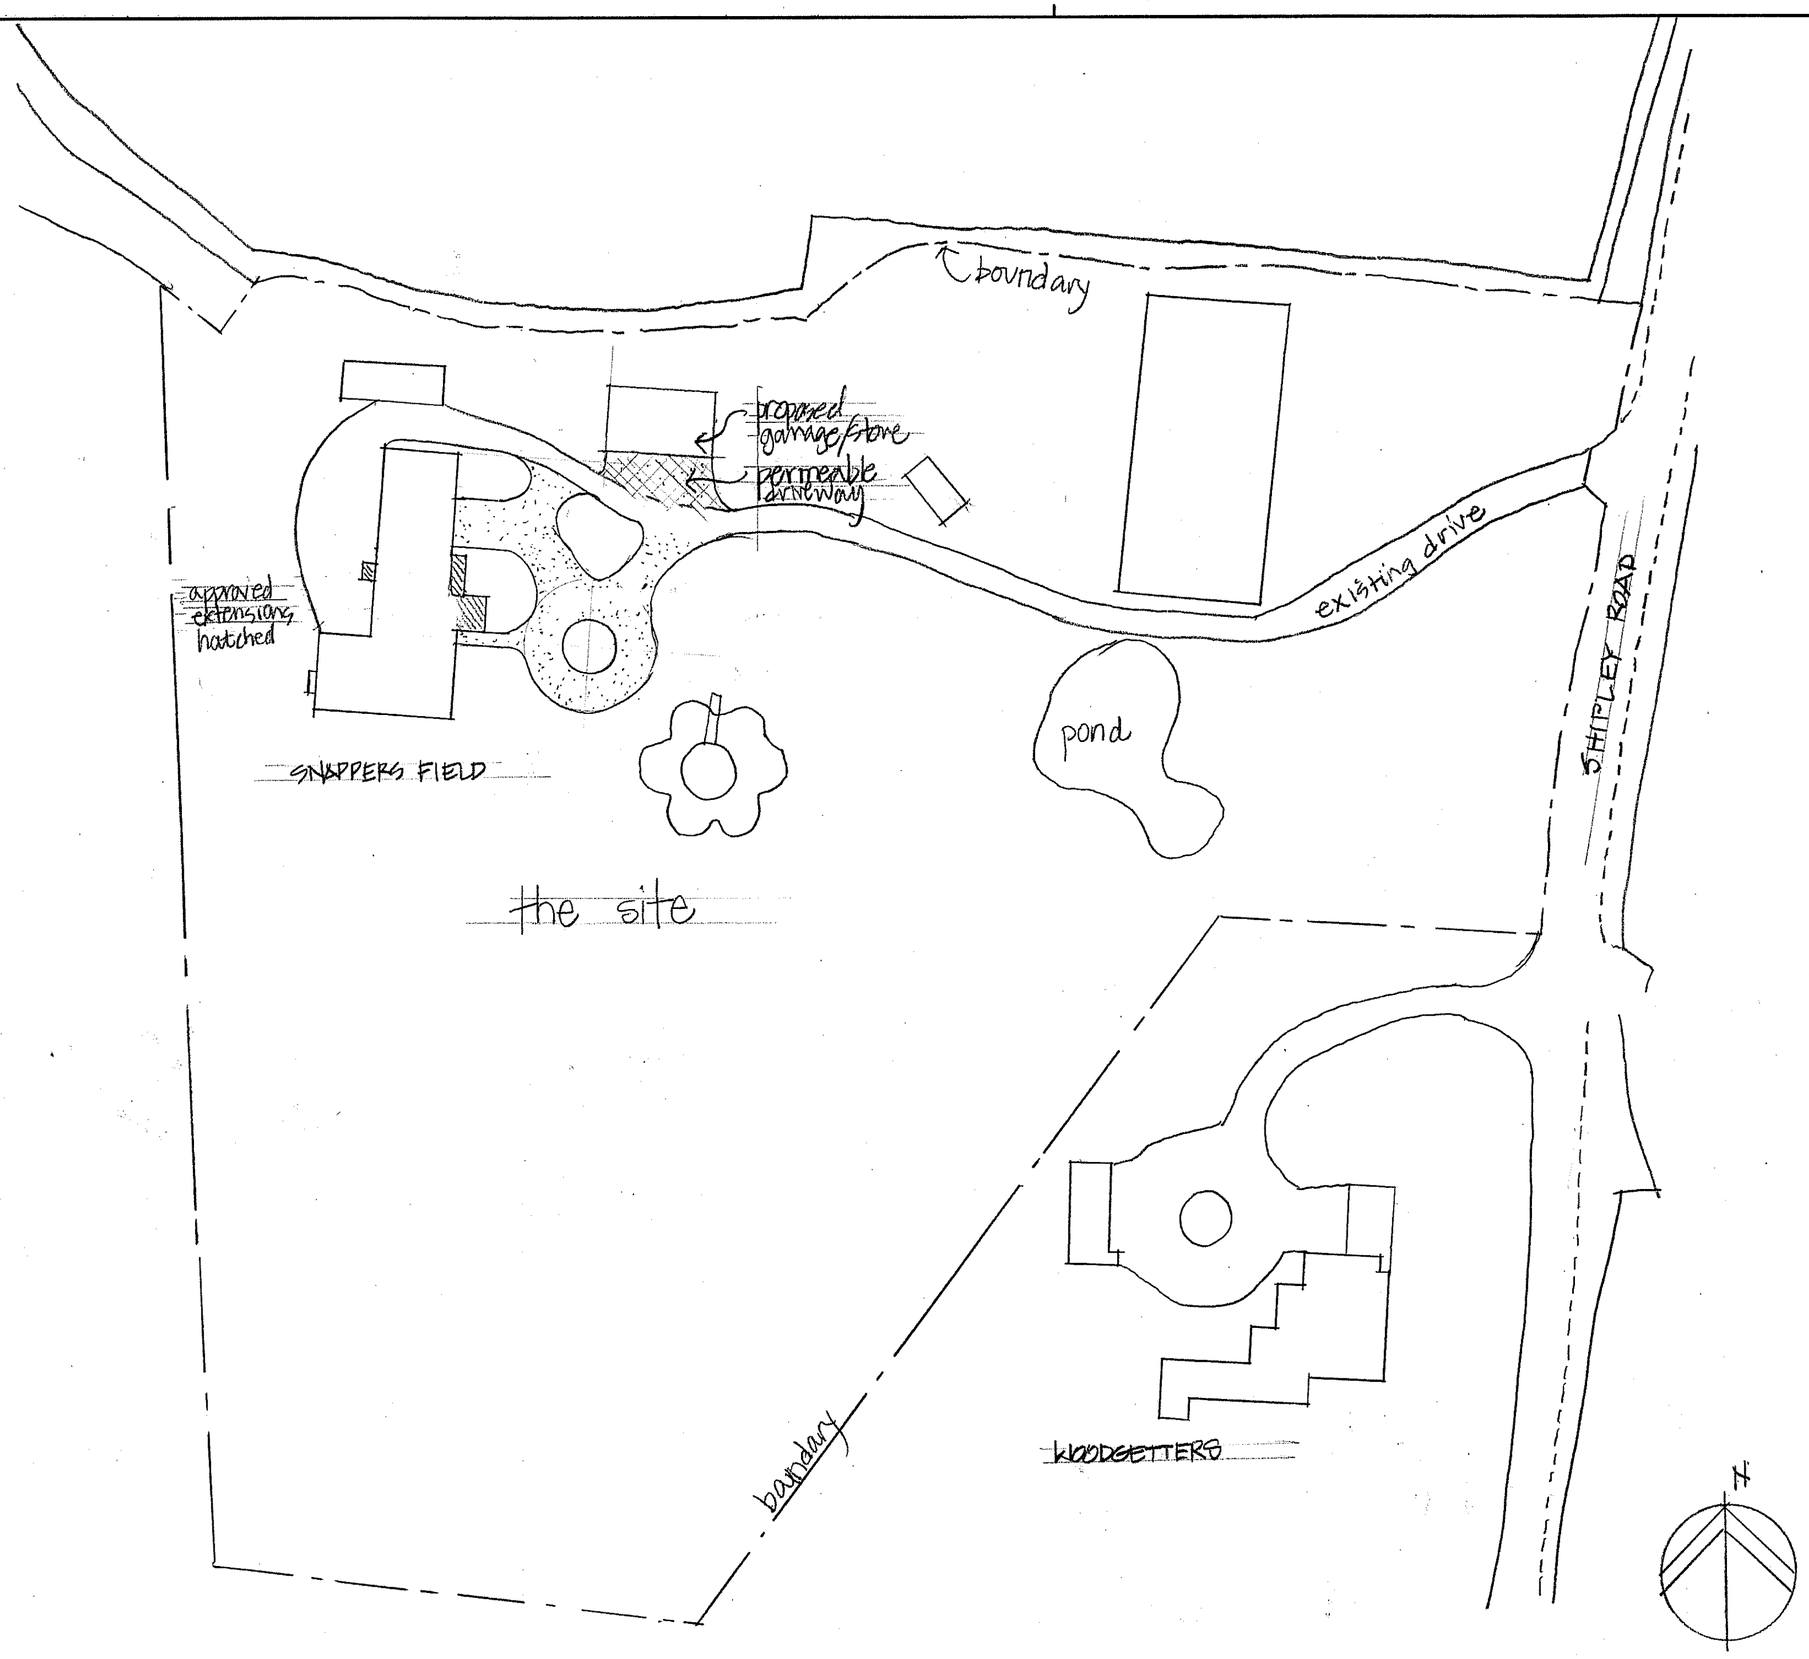

NOTES

All dimensions must be checked on site and not scaled from this drawing.

A	9.10.26	garage added
	Date	Revisions

© copyright

JAYE FORD ARCHITECTURE

Jaye Ford RIBA
Architect

T: +44 (0)1903 745393
M: +44 (0)7905 336280
E: jaye@jayeford.com
W: jayeford.com
A: Manleys | Manleys Hill | Storrington | West Sussex | RH20 4BT

Client
Neil Coughtrey

Job Title
Snappers Field
Shipley Road
Southwater West Sussex
RH13 9BQ

Drawing Title
BLOCK PLAN

Scale 1:500 @ A2 (0 5 10 15 20)

Date JUNE 2026

Drawn by JF

Drg No. 3016/1

Rev. A

594 x 420mm A2