A3

0 1 2 3 4 5 6 7 8 9 10

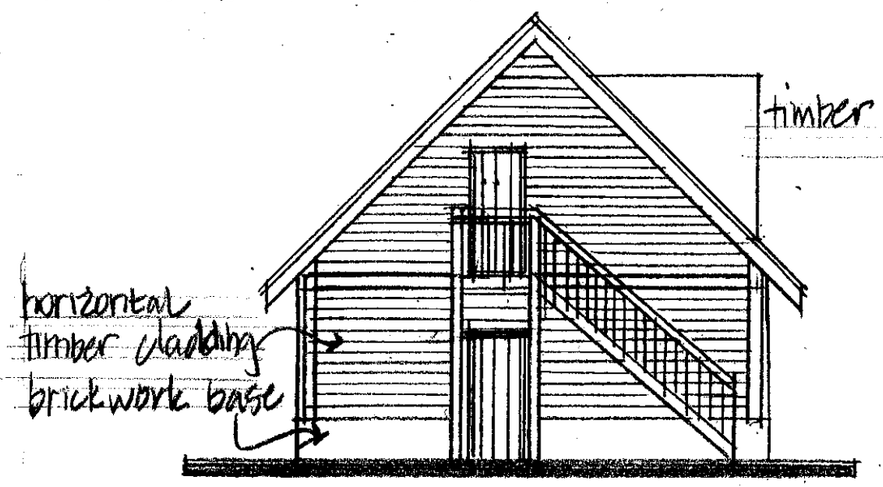

side elev 1:100

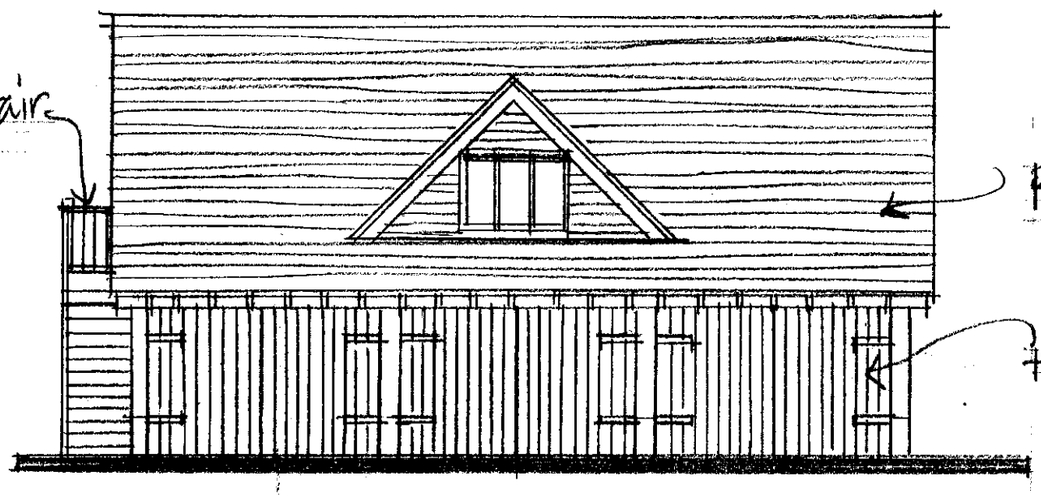

front elev 1:100

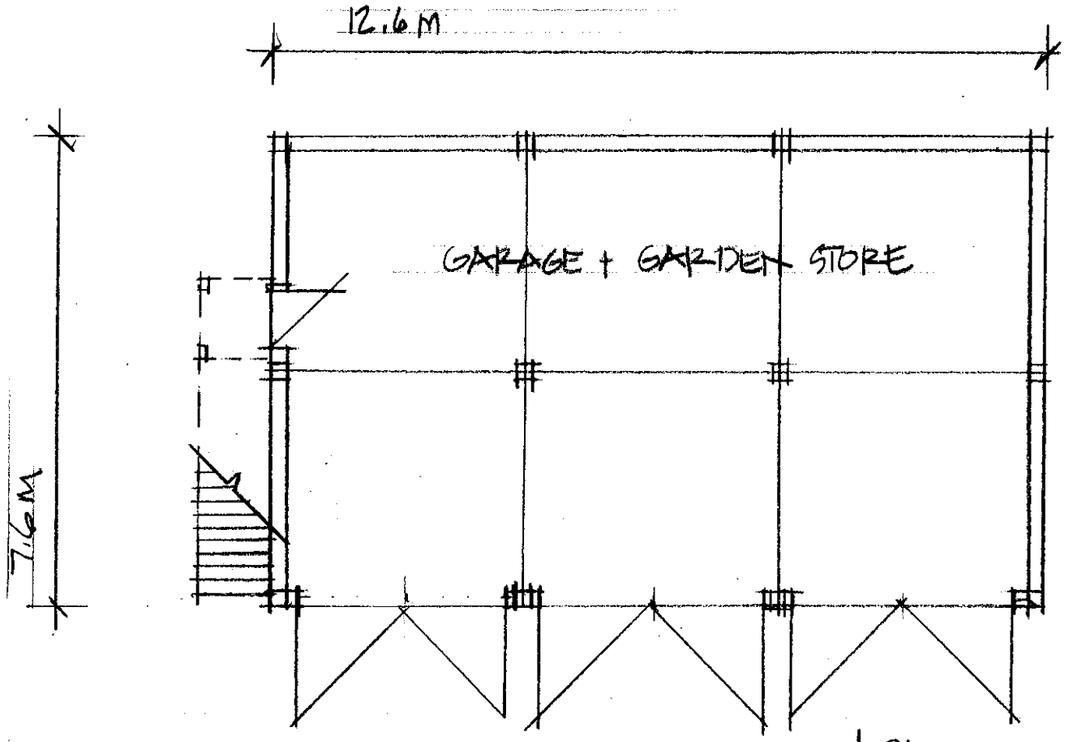

Ground floor 1:100

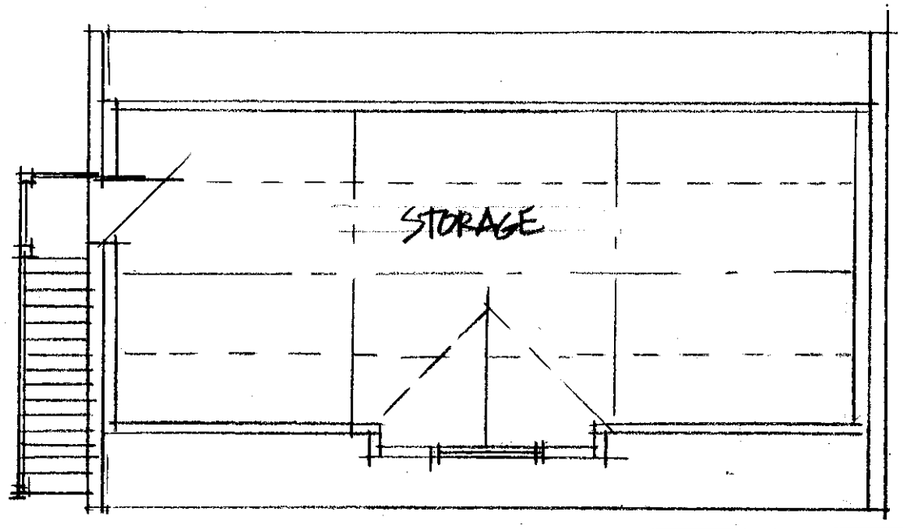

roofspace 1:100

DRAWING TITLE - Proposed Garage + Store		CLIENT - Neil Coughtrey	DRAWING No. - 3016/8
JOB TITLE - Snappers Field RH13 9BQ		SCALE 1:100 @ A3	DATE - Oct 2026

JAYE FORD ARCHITECTURE

Jaye Ford RIBA
Architect

T: +44 (0)1903 745393
M: +44 (0)7905 336280
E: jaye@jayeford.com
W: jayeford.com
A: Manleys | Manleys Hill | Storrington | West Sussex | RH20 4BT